NOTES :

- (I), (II), (III), DENOTES RAMP TYPE.
- CONSTRUCT ALL CARRIAGE WALKS AND DRIVEWAYS PER CITY OF MILWAUKEE SPECIFICATIONS.
- OFFSET MEASUREMENTS TO TREES, WOOD POLES AND LIGHT POLES ARE TAKEN TO EDGE NEAREST THE CENTERLINE.
- OFFSET MEASUREMENTS TO HYDRANTS ARE TAKEN TO THE OPERATING NUT.
- DRILL & INSTALL TIE RODS IN TO EXISTING CONC PAV'T AS PER CITY OF MILW. SPECIFICATIONS

STATION (E)	OFFSET (N)	ELEV.	DESCRIPTION
49.22	0.00	105.49	CHISX
100.00	0.00	105.06	X
156.08	0.00	104.73	PK
258.55	0.00	105.12	CHISX

CONDITION OF CONCRETE	
B	BROKEN
BL	BLUE LINED
BP	BACK PITCHED
C	CRACKED
EP	EXCESSIVE PITCH
H	HEAVED
JF	JOINT FAILURE
MJ	MUD JACKED
P	PATCHED
PC	POOR CONDITION
S	SETTLED
SP	SPALLED
VGC	VERY GOOD
VPC	VERY POOR

ESTIMATE / CERTIFICATE QUANTITIES

	DESCRIPTION	UNIT	ASSESS.	X-ING			PLAN TOT.	PROJ.TOT.
X	MOBILIZATION	L.S.						
X	FINISHING ROADWAY	L.S.						
X	BARRICADING AND SIGNING	L.S.						
	CUTTING	C.Y.						
X	ROADWAY CUTTING	C.Y.						
	FILLING	C.Y.						
X	ROADWAY FILLING	C.Y.						
X	PAVEMENT REMOVAL	S.Y.						
	BITUMINOUS SURFACE REMOVAL	S.Y.						
	CURB &/OR CURB & GUTTER REMOVAL	L.F.						
	CONC.WALK &/OR DRIVEWAY REMOVAL	S.F.						
X	SAWING (FULL DEPTH)	L.F.						
	SAWING	L.F.						
	TREES CLEARING	I.D.						
	TREES GRUBBING	I.D.						
X	CONCRETE CURB & GUTTER	L.F.						
	V.T. CONC.WALK &/OR DRIVEWAY	C.Y.						
X	5" CONCRETE WALK	S.F.						
	7" CONCRETE DRIVEWAY	S.F.						
X	9" CONCRETE PAVEMENT	S.Y.						
	7" CONCRETE ALLEY PAVEMENT	S.Y.						
	V.T. CONCRETE BASE	C.Y.						
	CONCRETE BASE	S.Y.						
	TACK COAT	GAL.						
	BASE PREP. FOR ASPHALT SURFACE	L.S.						
	V.T.ASPH.CONC.PAV'T.(MAX.)	S.Y.						
	CRUSHED STONE BASE							
	CRUSHED GRAVEL BASE							
X	GRAVEL FILLING	TON						
	SODDING	S.Y.						
	TOPSOIL	C.Y.						
	PAVEMENT GRINDING (ASPHALT)	S.Y.						
	PAVEMENT GRINDING (CONCRETE)	S.Y.						
X	SEALING PAV'T JOINTS & CRACKS	S.Y.						
	MANHOLE RINGS	EACH						
X	SEWER FRAME ADJUSTMENT	V.F.						
	MANHOLE SEAL (CITY FURNISHED)	EACH						
X	EROSION CONTROL (TYPE M)	EACH						

DEPARTMENT OF PUBLIC WORKS
INFRASTRUCTURE SERVICES DIVISION
FIELD OPERATIONS
FIELD & DESIGN ENGINEERING
MILWAUKEE, WISCONSIN

FILE NO. 329

PLAN OF: W. GARFIELD AVE. AT N. 7TH ST.

THIS SECTION:
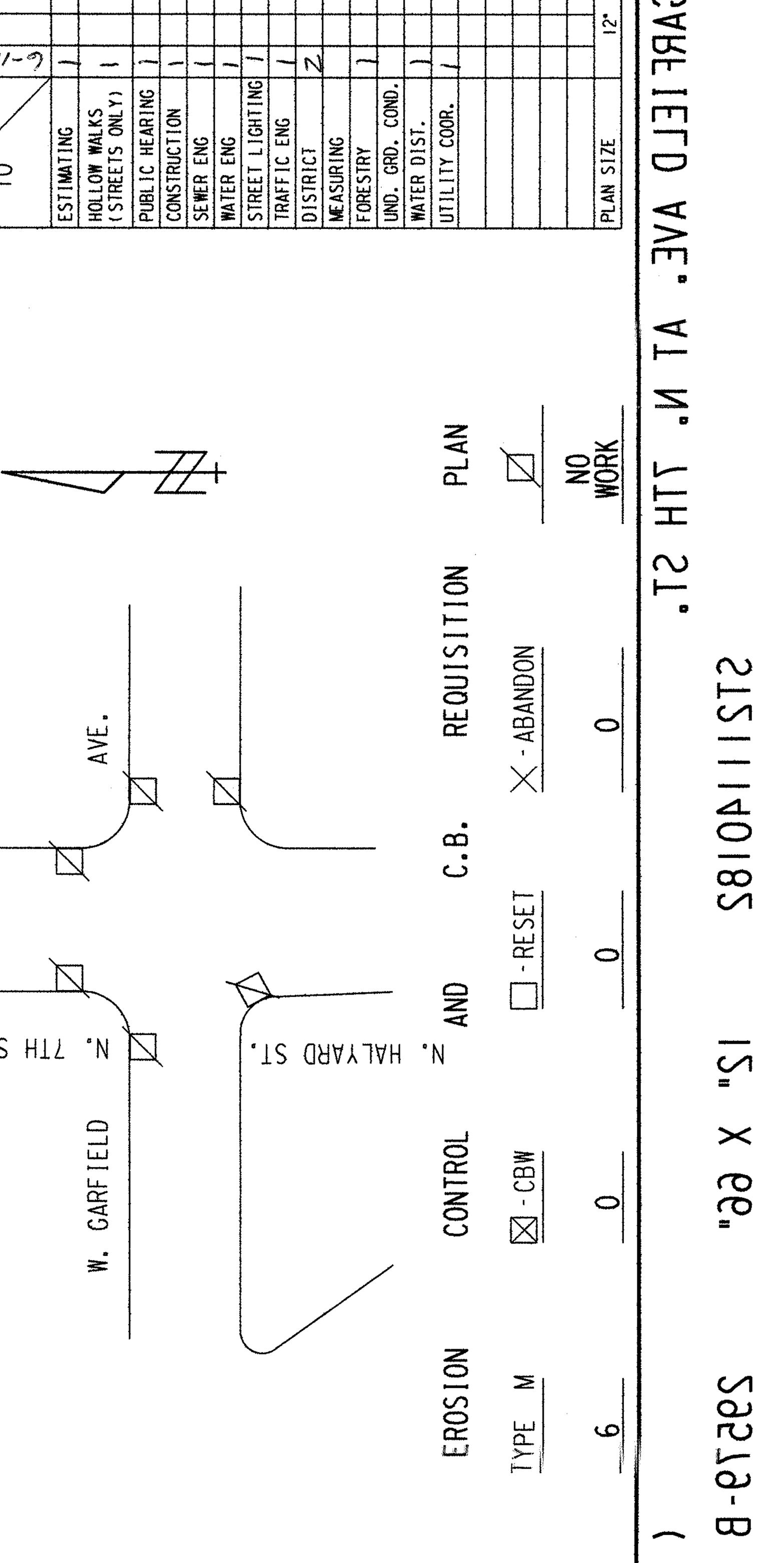
DRAWN BY	D. BEKELE	DATE: 11-3-14	PROJECT NO. ST211140182	SHEET 1 OF 1
DESCRIPTIONS BY	D. BEKELE	DATE: 11-3-14	SCALE 1"=10'	1/4 SEC. 352 / ALD.DIST. 6
LEVELS BY	KLINKEWICZ	DATE: 7/25/14		
LEVELS TRANSF. BY	KLINKEWICZ	DATE: 7/25/14		
DESIGNED BY	S. WALCZAK	DATE: 5/19/15	OBSTRUCTIONS - SEE OBSTRUCTION LIST	
GRADES TRANSF. BY	M. LEE	DATE: 5/29/15	REVISED: 5/19/15 REVISED LAYOUT	
CHECKED BY	[signature]	DATE: 6/9/15	REVISED:	
APPROVED BY	[signature]	DATE: 6/10/15	REVISED:	
FILE: V:\pweiib\paving\29579				
PLOT DATE: 08-JUN-2015