NOTES :

- (I), (II), (III), DENOTES RAMP TYPE.
- CONSTRUCT ALL CARRIAGE WALKS AND DRIVEWAYS PER CITY OF MILWAUKEE SPECIFICATIONS.
- OFFSET MEASUREMENTS TO TREES, WOOD POLES AND LIGHT POLES ARE TAKEN TO EDGE NEAREST THE CENTERLINE.
- OFFSET MEASUREMENTS TO HYDRANTS ARE TAKEN TO THE OPERATING NUT.
- GRADE & PLACE 15" WIDTH OF SOD WHERE CONSTRUCTION FORMS DISTURB EXISTING LAWNS UNLESS OTHERWISE DIRECTED.
- CENTER LINE SCREED REQUIRED.

CONDITION OF CONCRETE

- B BROKEN
- BL BLUE LINED
- BP BACK PITCHED
- C CRACKED
- H HEAVED
- JF JOINT FAILURE
- MJ MUD JACKED
- P PATCHED
- PC POOR CONDITION
- S SETTLED
- SP SPALLED
- VGC VERY GOOD
- VPC VERY POOR

ESTIMATE / CERTIFICATE QUANTITIES

	DESCRIPTION	UNIT	ASSESS.	X-ING			PLAN TOT.	PROJ. TOT.
	MOBILIZATION	L.S.						
X	FINISHING ROADWAY	L.S.						
X	BARRICADING AND SIGNING	L.S.						
X	CUTTING	C.Y.						
X	ROADWAY CUTTING	C.Y.						
X	FILLING	C.Y.						
X	ROADWAY FILLING	C.Y.						
X	PAVEMENT REMOVAL	S.Y.						
X	BITUMINOUS SURFACE REMOVAL	S.Y.						
X	CURB &/OR CURB & GUTTER REMOVAL	L.F.						
X	CONC. WALK &/OR DRIVEWAY REMOVAL	S.F.						
X	SAWING (FULL DEPTH)	L.F.						
	SAWING	L.F.						
	TREES CLEARING	I.D.						
	TREES GRUBBING	I.D.						
	CONCRETE CURB & GUTTER	L.F.						
	V.T. CONC. WALK &/OR DRIVEWAY	C.Y.						
X	5" CONCRETE WALK	S.F.						
X	7" CONCRETE DRIVEWAY	S.F.						
	CONCRETE PAVEMENT	S.Y.						
X	7" CONCRETE ALLEY PAVEMENT	S.Y.						
X	V.T. CONCRETE BASE	C.Y.						
	CONCRETE BASE	S.Y.						
	TACK COAT	GAL.						
	BASE PREP. FOR ASPHALT SURFACE	L.S.						
X	V.T. ASPH. CONC. PAV'T. (MAX.)	S.Y.						
X	4" CRUSHED STONE BASE	S.Y.						
	CRUSHED GRAVEL BASE							
	GRAVEL FILLING	TON						
X	SODDING	S.Y.						
X	TOPSOIL	C.Y.						
	PAVEMENT GRINDING (ASPHALT)	S.Y.						
	PAVEMENT GRINDING (CONCRETE)	S.Y.						
X	SEALING PAV'T JOINTS & CRACKS	S.Y.						
X	MANHOLE RINGS	EACH						
X	SEWER FRAME ADJUSTMENT	V.F.						
X	MANHOLE SEAL (CITY FURNISHED)	EACH						
X	EROSION CONTROL (TYPE M)	EACH						

PLAN OF:
S. HONEY CREEK DR., W. MORGAN AV., W. VERONA CT., S. 73RD ST.

DEPARTMENT OF PUBLIC WORKS
INFRASTRUCTURE SERVICES DIVISION
FIELD OPERATIONS
FIELD & DESIGN ENGINEERING
MILWAUKEE, WISCONSIN
ALLEY BETW.

FILE NO. 5

THIS SECTION:					
DRAWN BY	B. MATHENY	DATE: 11/12/12	PROJECT NO. ST212130111	SHEET 1 OF 1	
DESCRIPTIONS BY	B. MATHENY	DATE: 11/12/12			
LEVELS BY	RIVERA	DATE: 09/17/12	SCALE 1" = 10'	1/4 SEC. 528	ALD. DIST. 11
LEVELS TRANSF. BY		DATE:			
DESIGNED BY	D. GEHRING	DATE: 12/21/12	OBSTRUCTIONS - SEE OBSTRUCTION LIST		
GRADES TRANSF. BY	S. BIEGANSKI	DATE: 2/19/13	REVISED:		
CHECKED BY	D. [illegible]	DATE: 4/9/13	REVISED:		
APPROVED BY	[illegible]	DATE: 4/9/13	REVISED:		
FILE: V:\PWELIB\PAVING\29240.FIN					
PLOT DATE: 17-APR-2013					

STORM DRAINAGE UNITS
C.B.W. - 0 | RESET - 2 | ABANDON - 0
PROJECT IN SEPARATED AREA

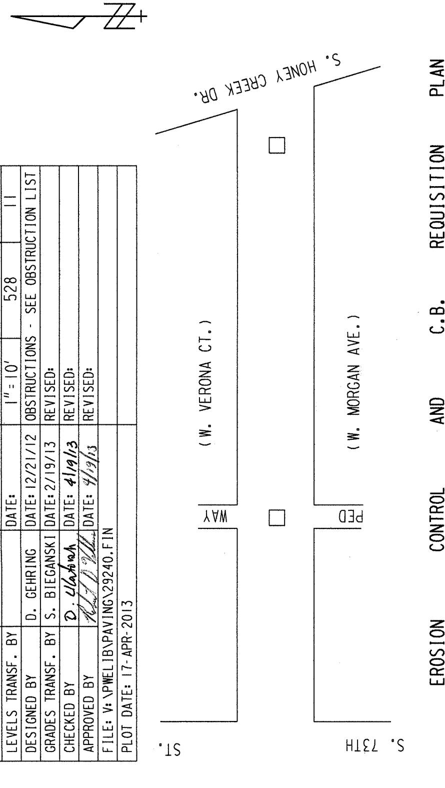

EROSION	CONTROL	AND	C.B.	REQUISITION	PLAN
TYPE M	☒ - CBW		☐ - RESET	X - ABANDON	☒ NO WORK
2	0		2	0	

	DATE	TO
ESTIMATING		
HOLLOW WALKS		
PUBLIC HEARING		
CONSTRUCTION		6
SEWER		
WATER		
STREET LIGHTING		
BLDG. SEWERS		
MEASURING		
FIELD		
DISTRICT FILE		
FORESTRY		
W.E. / G.O.		
WIS. GAS CO.		
TRANSIT SYSTEM		
CABLE TV		
UND. GRD. COND.		
WATER DIST.		
WEPCO N/S		
WEPCO S/S		
SEWER SERVICES		
UTILITY COOR.		
[illegible]		
PLAN SIZE		12" X 133"

ALLEY - S. HONEY CREEK DR., W. MORGAN AV., W. VERONA CT., S. 73RD ST. (1 OF 1)

ST212130111 12" X 133" 29240 # 5