PROJECT ID: 2984-23-72
WITH:

COUNTY: MILWAUKEE

ORDER OF SHEETS

Section No.	1	Title
Section No.	2	Typical Sections and Details
Section No.	3	Estimate of Quantities
Section No.	3	Miscellaneous Quantities
Section No.	4	Right of Way Plat
Section No.	5	Plan and Profile
Section No.	6	Standard Detail Drawings
Section No.	7	Sign Plates
Section No.	8	Structure Plans
Section No.	9	Computer Earthwork Data
Section No.	9	Cross Sections

TOTAL SHEETS =

STATE OF WISCONSIN
DEPARTMENT OF TRANSPORTATION
PLAN OF PROPOSED IMPROVEMENT
HOLTON STREET VIADUCT
TRESTLE CONNECTION
MARSUPIAL BRIDGE
NON HIGHWAY
MILWAUKEE COUNTY

STATE PROJECT	FEDERAL PROJECT	
	PROJECT	CONTRACT
2984-23-72		

STATE PROJECT NUMBER
2984-23-72

THIS IS A FEDERALLY FUNDED PROJECT

N

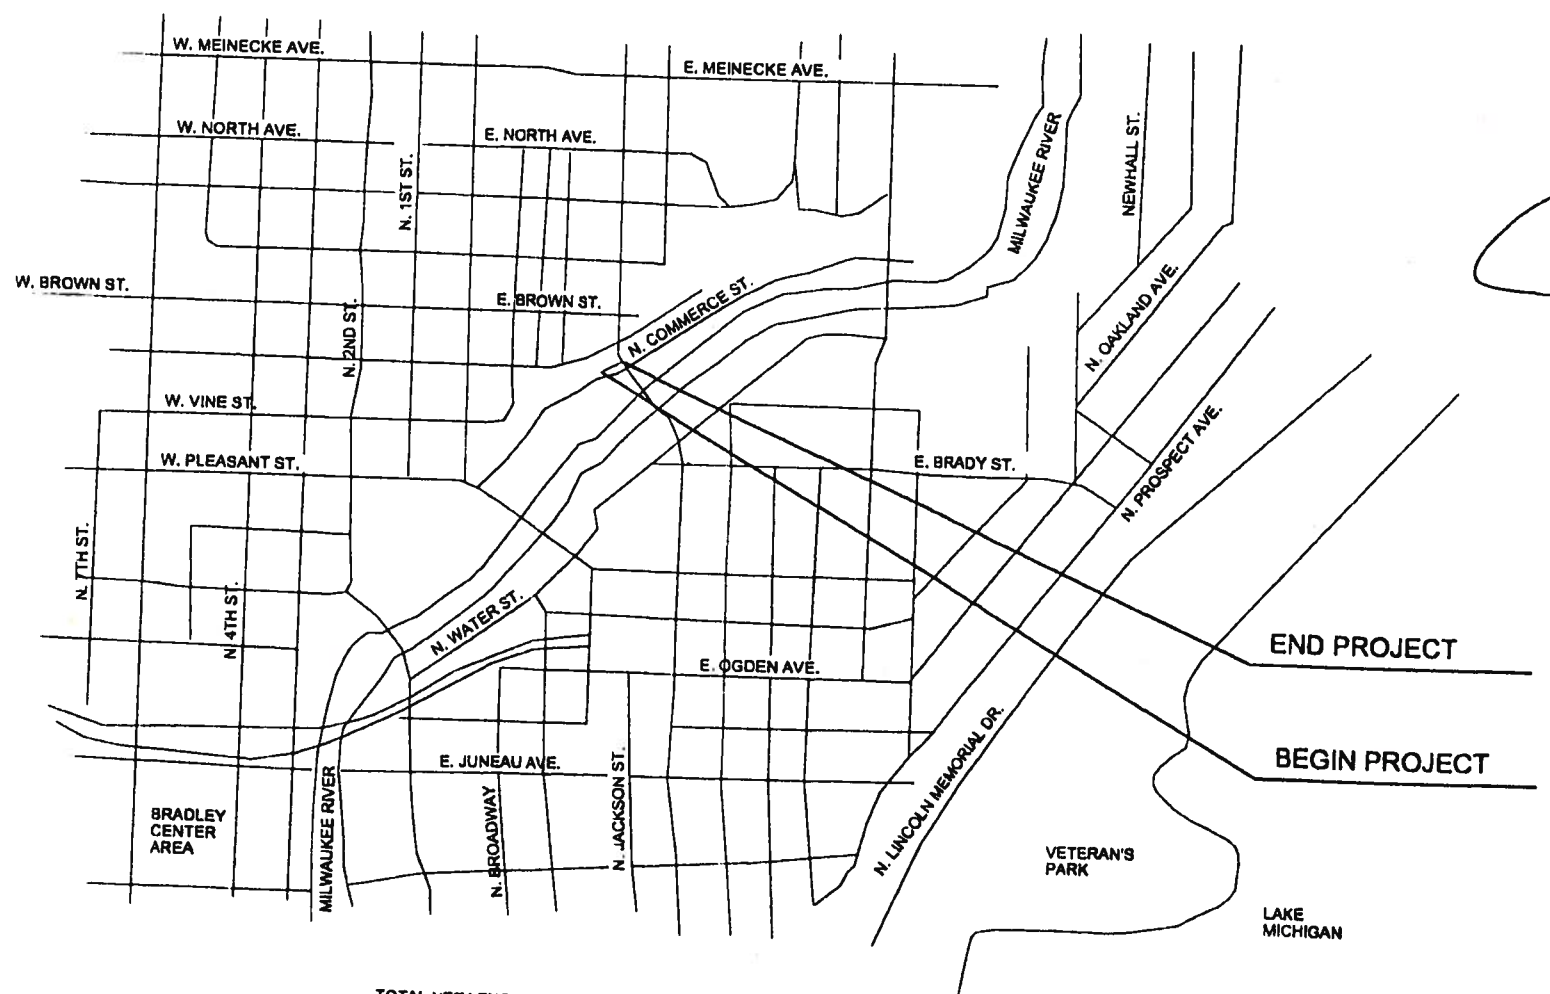

TOTAL NET LENGTH OF CENTERLINE = MI.

Coordinates on this plan are referenced to the Wisconsin County Coordinate System, Milwaukee County.

Elevations shown on the plan are referenced to the National Geodetic Vertical Datum of 1929 (NGVD-29).

DESIGN DESIGNATION

A.A.D.T.	=
A.A.D.T.	=
D.H.V.	=
D.D.	=
T.	=
DESIGN SPEED	=
ESALS	=

CONVENTIONAL SYMBOLS

PLAN
- CORPORATE LIMITS
- PROPERTY LINE
- LOT LINE
- LIMITED HIGHWAY EASEMENT
- EXISTING RIGHT OF WAY
- PROPOSED OR NEW R/W LINE
- SLOPE INTERCEPT
- REFERENCE LINE
- EXISTING CULVERT
- PROPOSED CULVERT (Box or Pipe)
- COMBUSTIBLE FLUIDS — CAUT ON
- MARSH AREA
- WOODED OR SHRUB AREA

PROFILE
- GRADE LINE
- ORIGINAL GROUND
- MARSH OR ROCK PROFILE (To be noted as such) — ROCK
- SPECIAL DITCH — LABEL
- GRADE ELEVATION — 95.36
- CULVERT (Profile View)

UTILITIES

ELECTRIC	E
FIBER OPTIC	FO
GAS	G
SANITARY SEWER	SAN
STORM SEWER	SS
TELEPHONE	T
WATER	W
UTILITY PEDESTAL	
POWER POLE	
TELEPHONE POLE	

ACCEPTED FOR
CITY of MILWAUKEE
1/4/12 (Date) (Signature & Title of Official)

ORIGINAL PLANS PREPARED BY
LA DALLMAN ARCHITECTS, Inc
225 E. St. Paul Ave, Suite 302
Milwaukee, WI 53202
t: 414.225.7450
f: 414.225.7451
www.ladallman.com
11 JULY 2012 (Date) (Signature)

WISCONSIN JAMES T. DALLMAN 8244 CAMBRIDGE, MA ARCHITECT

STATE OF WISCONSIN
DEPARTMENT OF TRANSPORTATION

PREPARED BY
- Surveyor
- Designer
- Project Manager
- Regional Examiner
- Regional Supervisor
- C.O. Examiner

APPROVED FOR THE DEPARTMENT
DATE: (Signature)

E

FILE NAME : PLOT DATE : PLOT BY : PLOT NAME : PLOT SCALE :