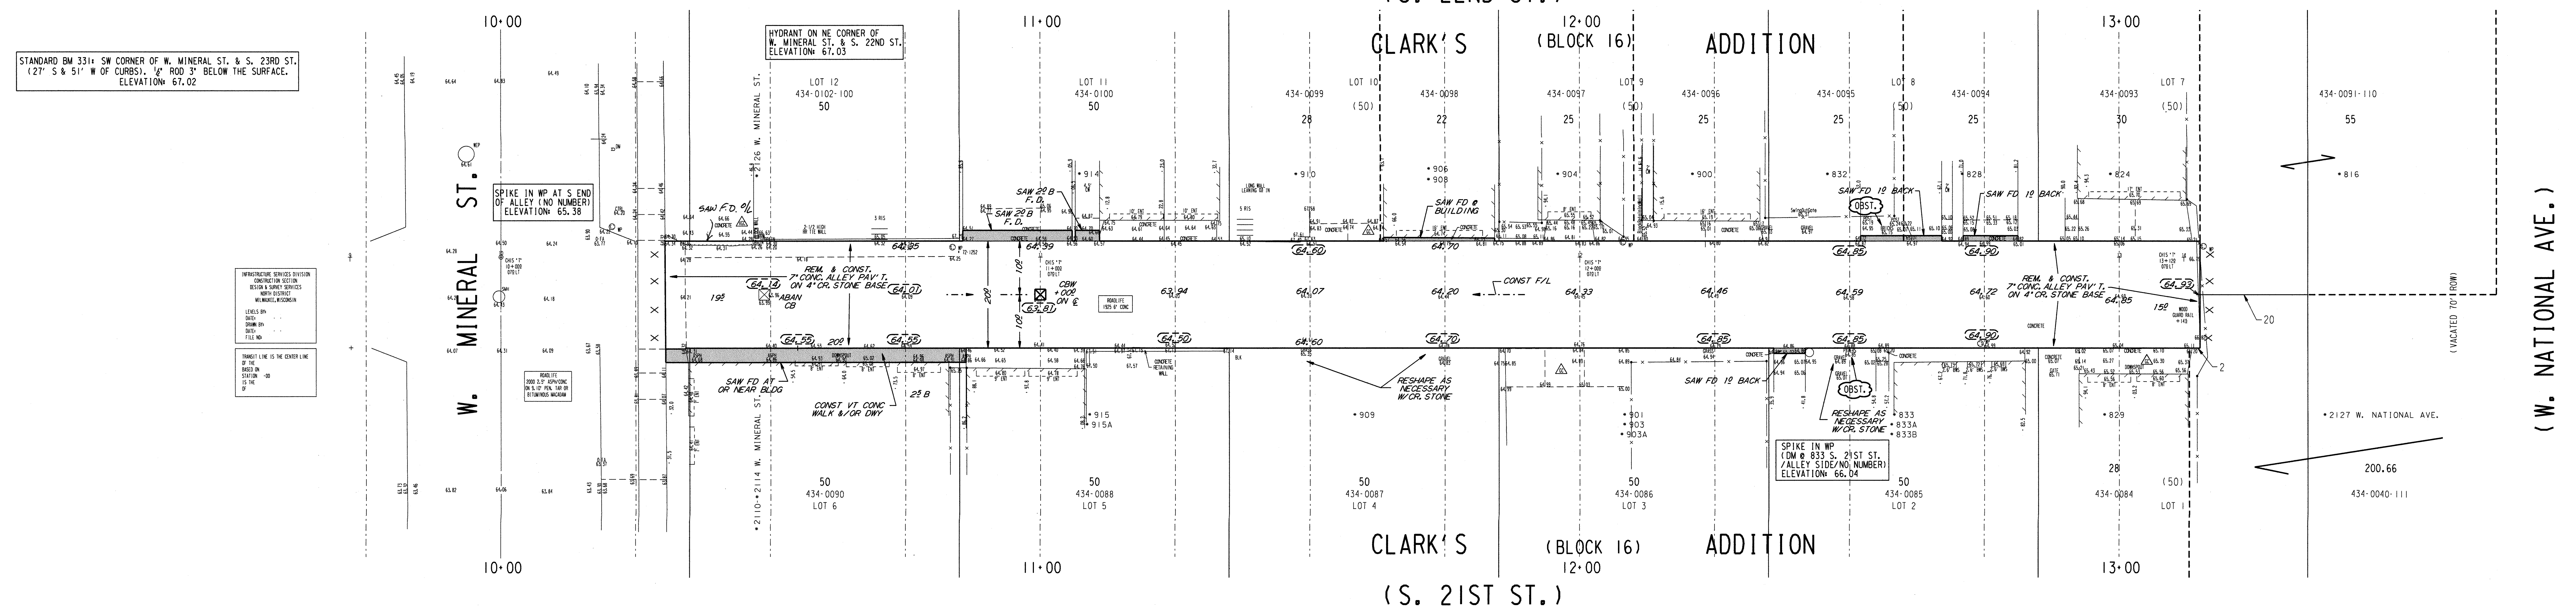

NOTES :

- OFFSET MEASUREMENTS TO TREES, WOOD POLES AND LIGHT POLES ARE TAKEN TO EDGE NEAREST THE CENTERLINE.
- OFFSET MEASUREMENTS TO HYDRANTS ARE TAKEN TO THE OPERATING NUT.
- GRADE AND PLACE 1.5' WIDTH OF SOD IN LAWN AREAS DISTURBED BY CONSTRUCTION UNLESS OTHERWISE DIRECTED.
- SLOPE FROM FLOW-LINE TO EDGE OF ALLEY VARIES (SCREED REQUIRED).

ESTIMATE / CERTIFICATE QUANTITIES

	DESCRIPTION	UNIT	ASSESS.	X-ING			PLAN TOT.	PROJ.TOT.
X	MOBILIZATION	L.S.						
X	FINISHING ROADWAY	L.S.						
X	BARRICADING AND SIGNING	L.S.						
X	CUTTING	C.Y.						
X	ROADWAY CUTTING	C.Y.						
X	FILLING	C.Y.						
X	ROADWAY FILLING	C.Y.						
X	PAVEMENT REMOVAL	S.Y.						
	BITUMINOUS SURFACE REMOVAL	S.Y.						
	CURB &/OR CURB & GUTTER REMOVAL	L.F.						
	CONC.WALK &/OR DRIVEWAY REMOVAL	S.F.						
X	SAWING (FULL DEPTH)	L.F.						
X	SAWING	L.F.						
	TREES CLEARING	I.D.						
	TREES GRUBBING	I.D.						
	CONCRETE CURB & GUTTER	L.F.						
X	V.T. CONC.WALK &/OR DRIVEWAY	C.Y.						
	5' CONCRETE WALK	S.F.						
X	7' CONCRETE DRIVEWAY	S.F.						
	CONCRETE PAVEMENT	S.Y.						
X	7' CONCRETE ALLEY PAVEMENT	S.Y.						
X	V.T. CONCRETE BASE	C.Y.						
	CONCRETE BASE	S.Y.						
	TACK COAT	GAL.						
	BASE PREP. FOR ASPHALT SURFACE	L.S.						
X	V.T.ASPH.CONC.PAV'T.(MAX.)	S.Y.						
X	4' CRUSHED STONE BASE	S.Y.						
	CRUSHED GRAVEL BASE							
	GRAVEL FILLING	TON						
X	SODDING	S.Y.						
X	TOPSOIL	C.Y.						
	PAVEMENT GRINDING (ASPHALT)	S.Y.						
	PAVEMENT GRINDING (CONCRETE)	S.Y.						
X	SEALING PAV'T JOINTS & CRACKS	S.Y.						
	MANHOLE RINGS	EACH						
X	SEWER FRAME ADJUSTMENT	V.F.						
	MANHOLE SEAL (CITY FURNISHED)	EACH						
X	EROSION CONTROL (TYPE M)	EACH						

CONDITION OF CONCRETE

- B BROKEN
- BL BLUE LINED
- BP BACK PITCHED
- C CRACKED
- EP EXCESSIVE PITCH
- H HEAVED
- JF JOINT FAILURE
- MJ MUD JACKED
- P PATCHED
- PC POOR CONDITION
- S SETTLED
- SP SPALLED
- VGC VERY GOOD
- VPC VERY POOR

FILE NO. 22

DEPARTMENT OF PUBLIC WORKS
INFRASTRUCTURE SERVICES DIVISION
FIELD OPERATIONS
FIELD & DESIGN ENGINEERING
MILWAUKEE, WISCONSIN

PLAN OF: ALLEY-W. MINERAL ST., W. NATIONAL AVE.
S. 21ST ST. AND S. 22ND ST.

THIS SECTION:

DRAWN BY / DATE:
DESCRIPTIONS BY WAS / DATE: 2-26-13
PROJECT NO. ST212120111
SHEET 1 OF 1
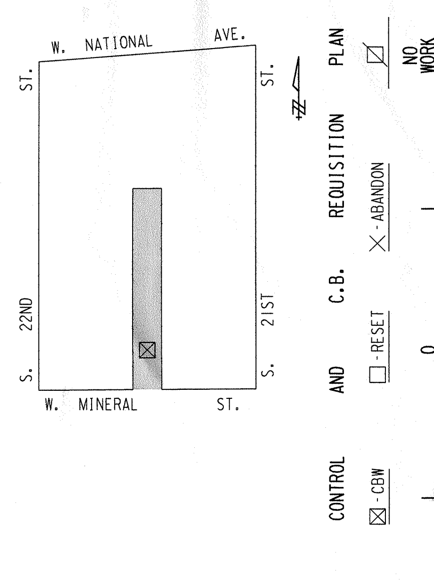
STORM DRAINAGE UNITS: C.B.W.- 1, RESET- 0, ABANDON- 1