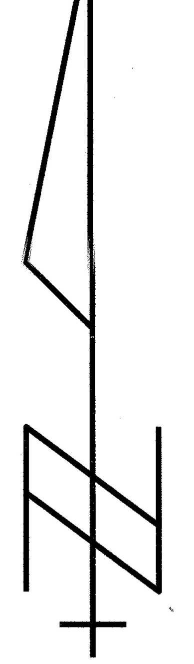

NOTES :

- (I), (II), (III), DENOTES RAMP TYPE.
- CONSTRUCT ALL CARRIAGE WALKS AND DRIVEWAYS PER CITY OF MILWAUKEE SPECIFICATIONS.
- OFFSET MEASUREMENTS TO TREES, WOOD POLES AND LIGHT POLES ARE TAKEN TO EDGE NEAREST THE CENTERLINE.
- OFFSET MEASUREMENTS TO HYDRANTS ARE TAKEN TO THE OPERATING NUT.

CONDITION OF CONCRETE

- B BROKEN
- BL BLUE LINED
- BP BACK PITCHED
- C CRACKED
- EP EXCESSIVE PITCH
- H HEAVED
- JF JOINT FAILURE
- MJ MUD JACKED
- P PATCHED
- PC POOR CONDITION
- S SETTLED
- SP SPALLED
- VG VERY GOOD
- VP VERY POOR

ESTIMATE / CERTIFICATE QUANTITIES

	DESCRIPTION	UNIT	ASSESS.	X-ING			PLAN TOT.	PROJ. TOT.
X	MOBILIZATION	L.S.						
X	FINISHING ROADWAY	L.S.						
X	BARRICADING AND SIGNING	L.S.						
X	CUTTING	C.Y.						
X	ROADWAY CUTTING	C.Y.						
X	FILLING	C.Y.						
X	ROADWAY FILLING	C.Y.						
X	PAVEMENT REMOVAL	S.Y.						
	BITUMINOUS SURFACE REMOVAL	S.Y.						
X	CURB &/OR CURB & GUTTER REMOVAL	L.F.						
X	CONC. WALK &/OR DRIVEWAY REMOVAL	S.F.						
	SAWING (FULL DEPTH)	L.F.						
X	SAWING	L.F.						
X	TREES CLEARING	I.D.						
X	TREES GRUBBING	I.D.						
X	CONCRETE CURB & GUTTER	L.F.						
	V.T. CONC. WALK &/OR DRIVEWAY	C.Y.						
X	5" CONCRETE WALK	S.F.						
X	7" CONCRETE DRIVEWAY	S.F.						
	CONCRETE PAVEMENT	S.Y.						
X	7" CONCRETE ALLEY PAVEMENT	S.Y.						
	V.T. CONCRETE BASE	C.Y.						
	CONCRETE BASE	S.Y.						
	TACK COAT	GAL.						
	BASE PREP. FOR ASPHALT SURFACE	L.S.						
	V.T. ASPH. CONC. PAV'T. (MAX.)	S.Y.						
X	4" CRUSHED STONE BASE	S.Y.						
	CRUSHED GRAVEL BASE							
X	GRAVEL FILLING	TON						
	SODDING	S.Y.						
X	TOPSOIL	C.Y.						
	PAVEMENT GRINDING (ASPHALT)	S.Y.						
	PAVEMENT GRINDING (CONCRETE)	S.Y.						
X	SEALING PAV'T JOINTS & CRACKS	S.Y.						
	MANHOLE RINGS	EACH						
X	SEWER FRAME ADJUSTMENT	V.F.						
	MANHOLE SEAL (CITY FURNISHED)	EACH						
X	EROSION CONTROL (TYPE M)	EACH						
X	SEEDING	S.Y.						

FILE NO. 195

DEPARTMENT OF PUBLIC WORKS
INFRASTRUCTURE SERVICES DIVISION
FIELD OPERATIONS
FIELD & DESIGN ENGINEERING
MILWAUKEE, WISCONSIN

PLAN OF: E. CLIFFORD ST.
S. GREELEY ST. TO A PT. 125' WEST

THIS SECTION:

DRAWN BY	S. BIEGANSKI	DATE: 1/8/13	PROJECT NO.
DESCRIPTIONS BY	S. BIEGANSKI	DATE: 1/8/13	ST210130102 — SHEET 1 OF 1
LEVELS BY	KUJKIEWICZ	DATE: 6/28/12	SCALE — 1/4 SEC. — ALD. DIST.
LEVELS TRANSF. BY		DATE:	1" = 10' — 499 — 14
DESIGNED BY	D. ULATOWSKI	DATE: 7/11/12	OBSTRUCTIONS - SEE OBSTRUCTION LIST
GRADES TRANSF. BY	S. BIEGANSKI	DATE: 1/8/13	REVISED:
CHECKED BY	D. Ulatowski	DATE: 2/5/13	REVISED:
APPROVED BY	[signature]	DATE: 2/5/13	REVISED:

FILE: V:\PWELIB\PAVING\29359.FIN
PLOT DATE: 01-FEB-2013

STORM DRAINAGE UNITS

C.B.W. - 1	RESET - 0 / ABANDON - 0
PROJECT IN (COMB) (XXXXXXXXX) AREA	

DATE / TO	2-6-13	8/29/13			
ESTIMATING	1				
HOLLOW WALKS	1				
PUBLIC HEARING	1				
CONSTRUCTION	1	6			
SEWER	1				
WATER	1				
STREET LIGHTING	1				
BLDG. SEWERS	1				
MEASURING		1			
FIELD		1			
DISTRICT FILE	2				
FORESTRY	1				
W.E. / G.O.					
WIS. GAS CO.	1				
TRANSIT SYSTEM					
CABLE TV					
UND. GRD. COND.	1				
WATER DIST.	1				
WEPCO N/S					
WEPCO S/S	1				
SEWER SERVICES					
UTILITY COOR.	1				
Traffic ENG.	1				
Rm 506		15			
PLAN SIZE	12" X 62"				

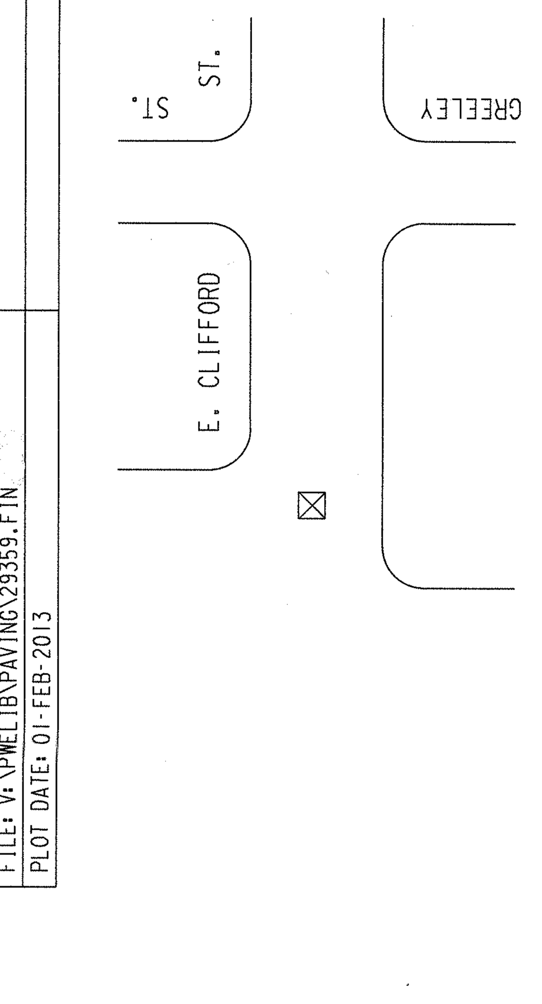

EROSION CONTROL AND C.B. REQUISITION PLAN

TYPE M	☒-CBW	☐-RESET	X-ABANDON	NO WORK
1	1	0	0	

E. CLIFFORD ST. - S. GREELEY ST. TO A PT. 125' WEST ST210130102 12" X 62" 29359 # (1 OF 1)