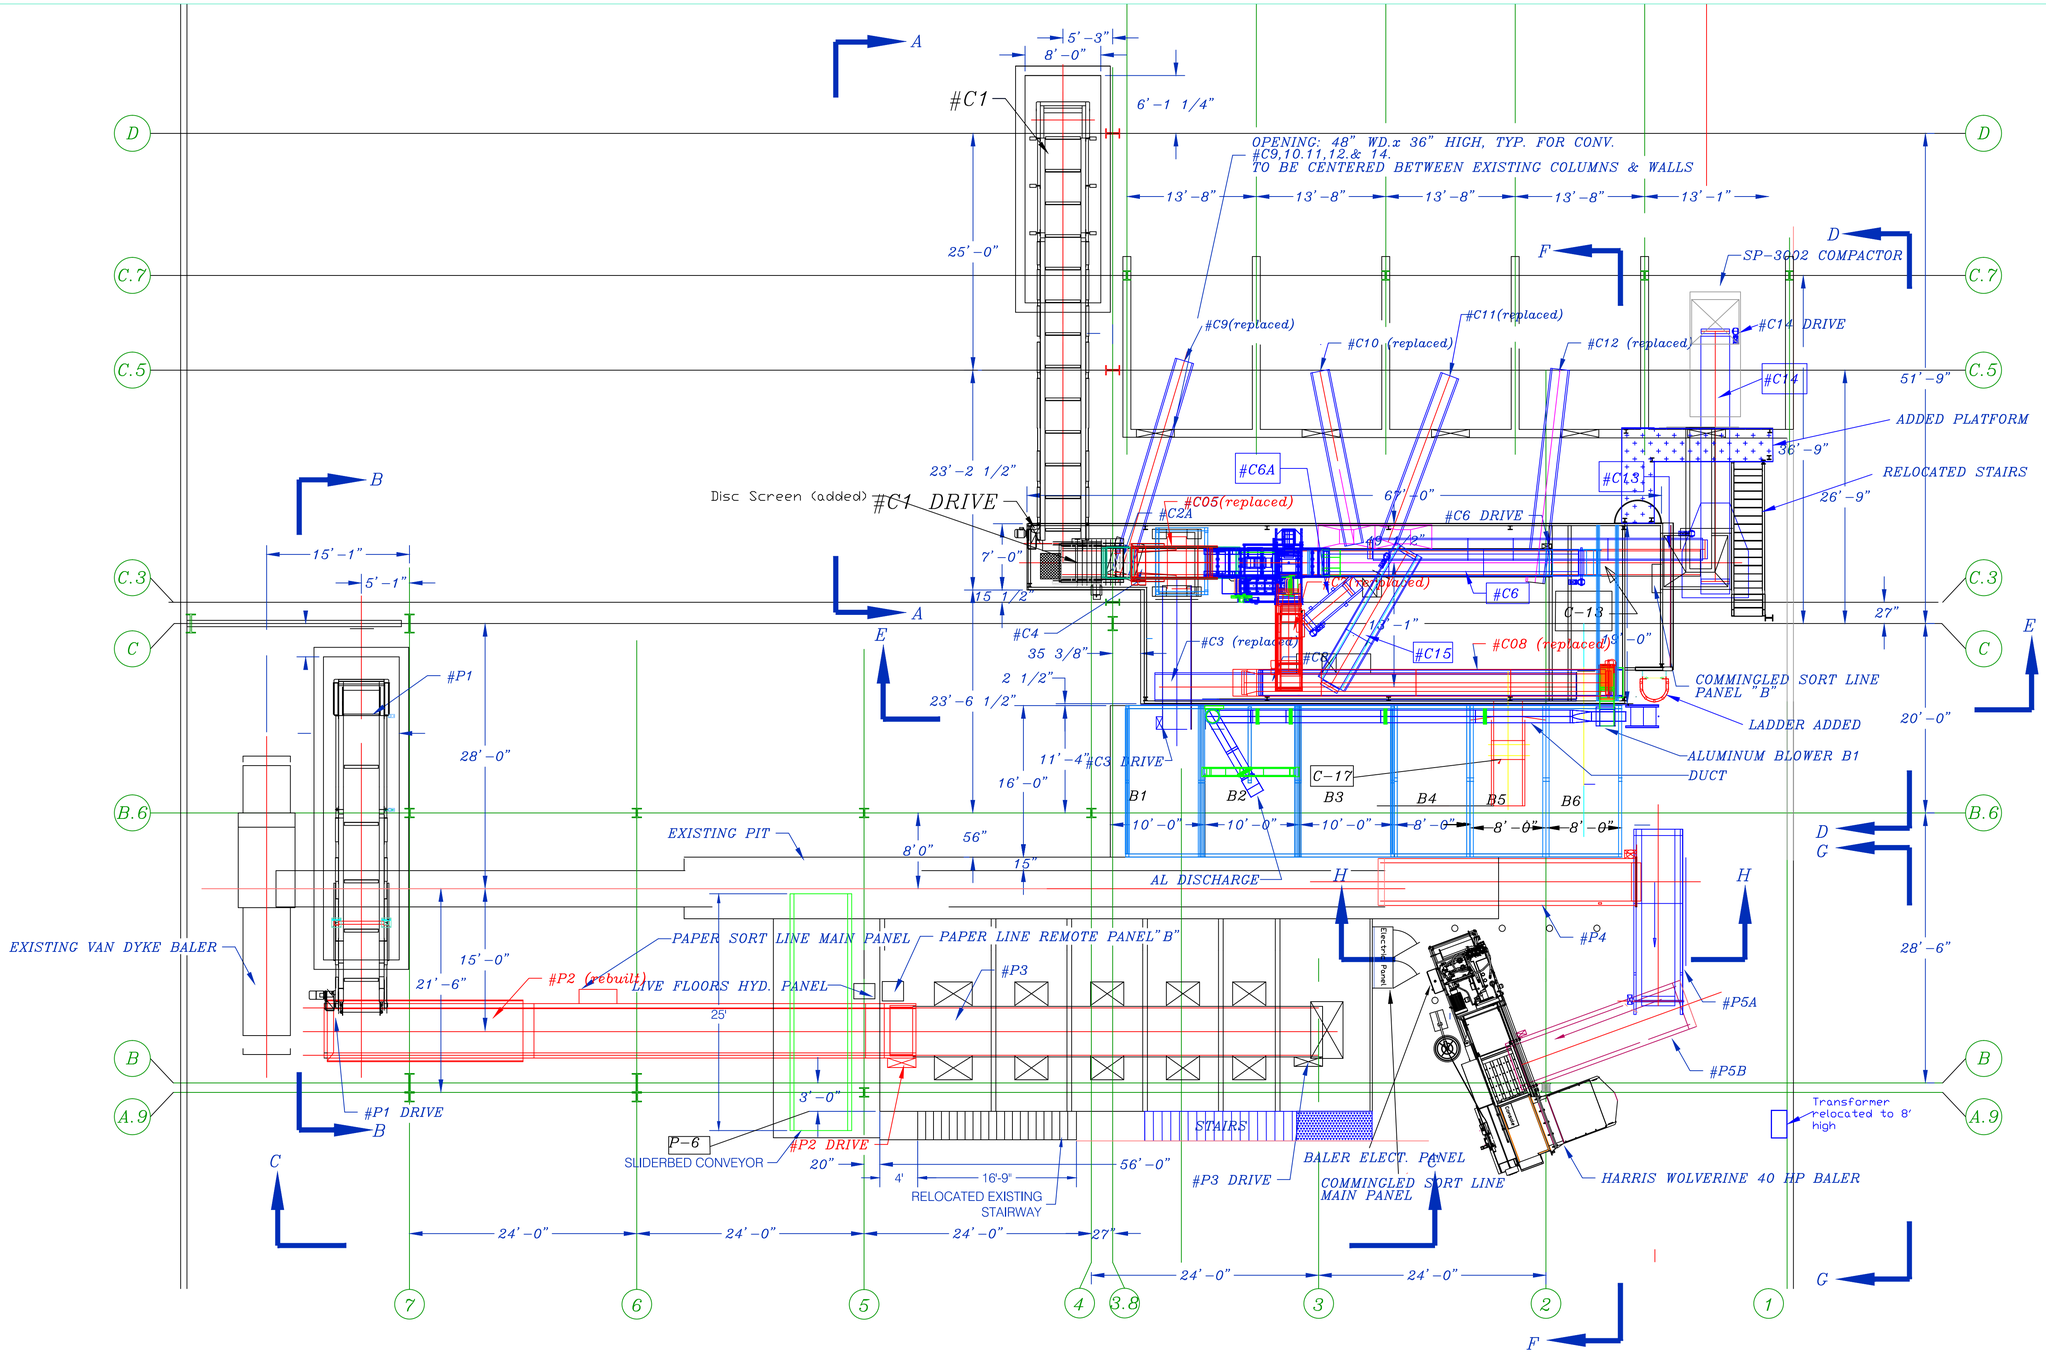

	12-20-06	BALER CHANGED TO HARRIS WOLVERINE; REPLACED P4 CONVEYOR; REPLACED P5 WITH P5A & P5B; RELOCATED STAIRS(2); ADDED PLATFORM; REPLACED CONVEYOR C-3, C-9, C-10,C-11, C-12
	11-09-07	REPLACE C-5, C-7 & C-8 CONVEYORS; REBUILT CONVEYOR P-2

1	11-6-03	ADDED NEW CONVEYOR C-1
2	11-6-03	ADDED NEW DISC SCREEN
3	6-10-04	ADDED NEW P-1 CONVEYOR
4	11-01-04	ADDED NEW AIRSORT; ADDED ALUMINUM BLOWER, DUCT & ASSOCIATED MODIFICATIONS
5	12-28-05	UPDATED DRAWING FOR REPLACMENT OF C-6, C-6A, C-13, C-14, C-15

CONVEYOR SYSTEM LAYOUT
MORROW EQUIPMENT
WAUKESHA COUNTY MRF

1/8"=1' WAK-1A 5408-1-D