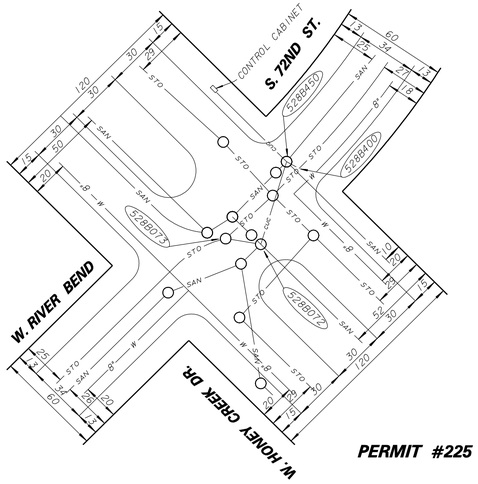

PERMIT #225

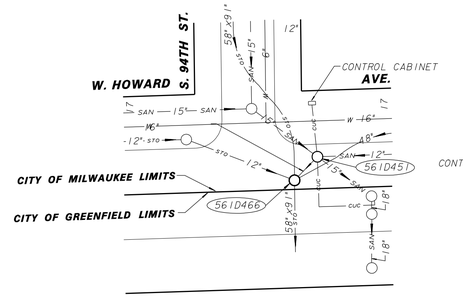

PERMIT #240

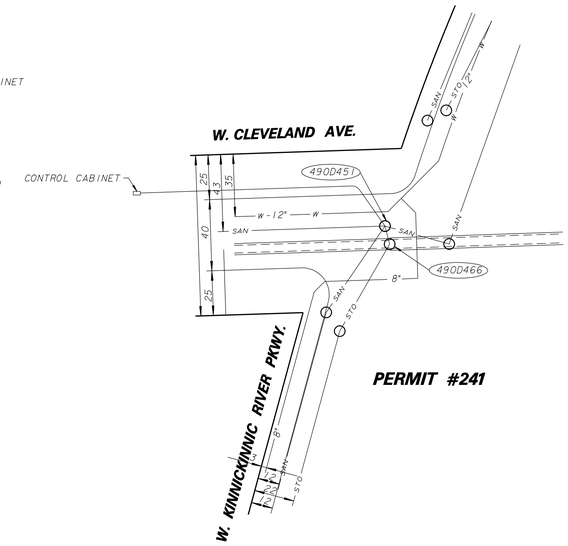

PERMIT #241

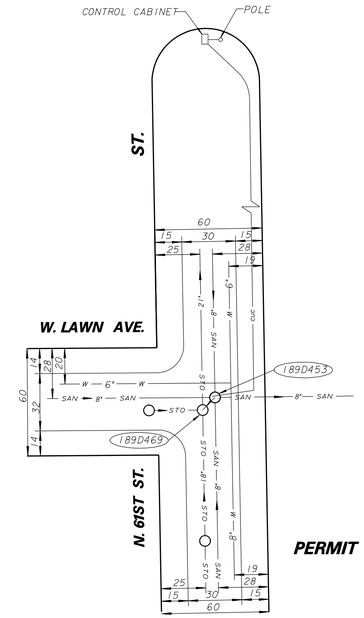

PERMIT #027

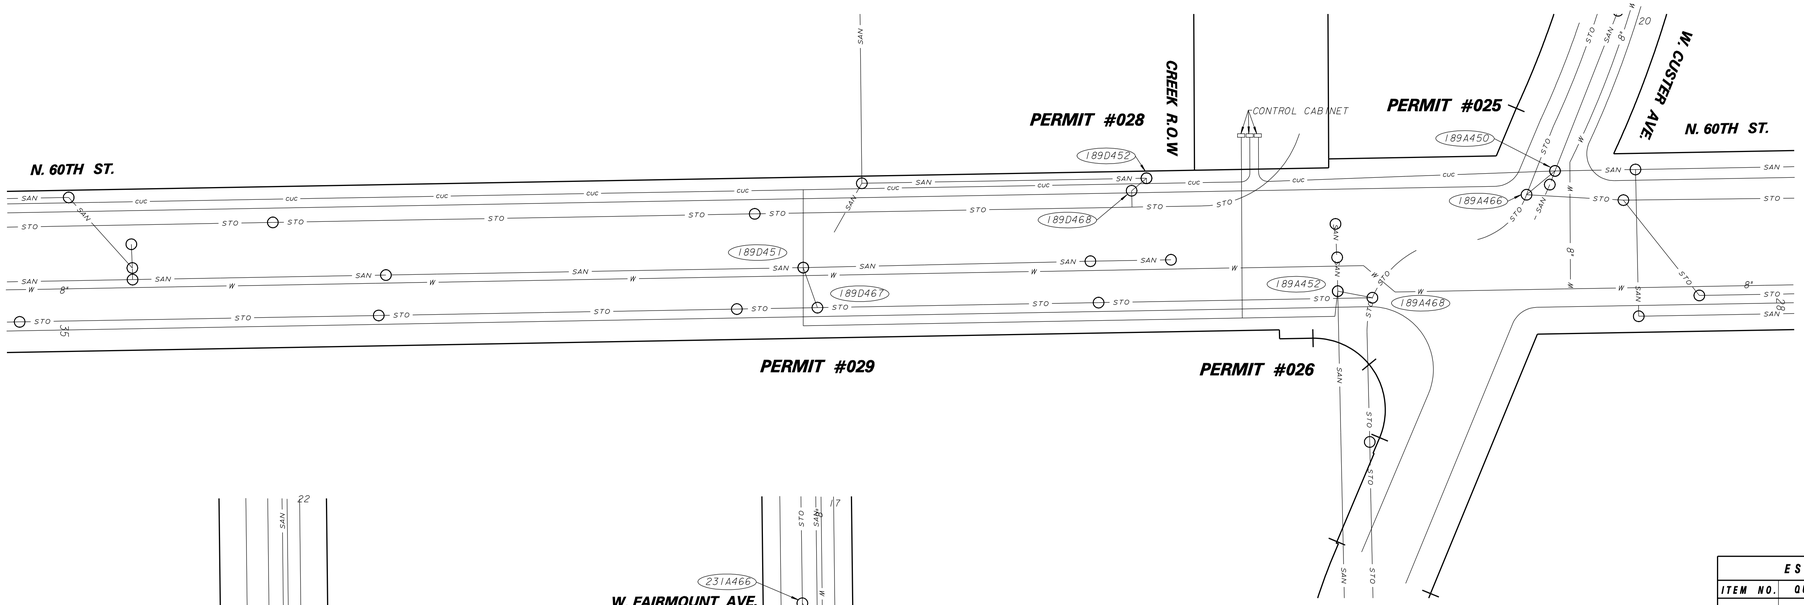

PERMIT #028

PERMIT #025

PERMIT #029

PERMIT #026

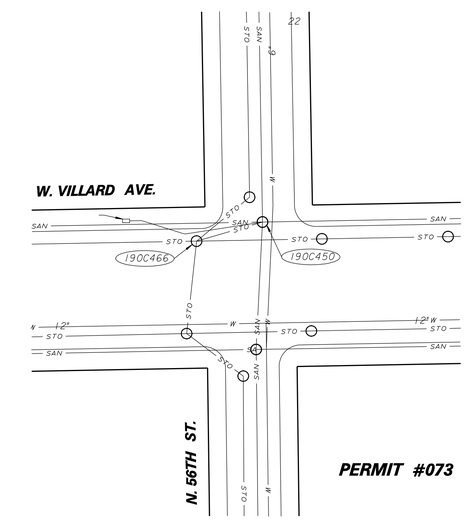

PERMIT #073

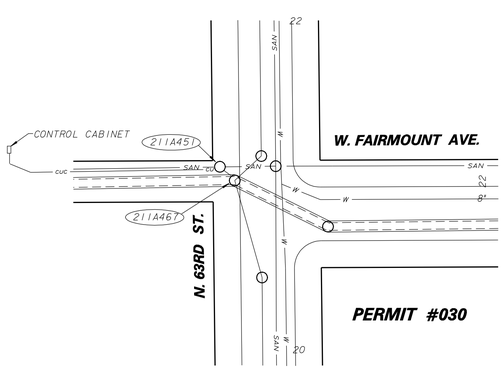

PERMIT #030

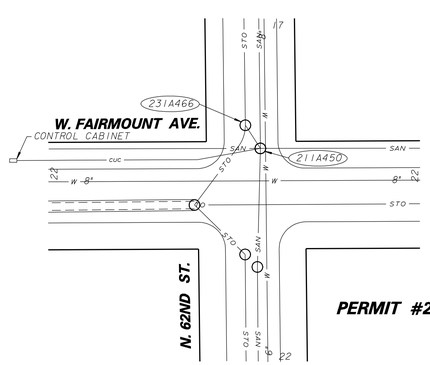

PERMIT #232

SHEET 3

ESTIMATE OF QUANTITIES		
ITEM NO.	QUANTITY	DESCRIPTION

ENVIRONMENTAL ENGINEERING SECTION
INFRASTRUCTURE SERVICES DIVISION
DEPARTMENT OF PUBLIC WORKS
MILWAUKEE, WISCONSIN

BYPASS PUMP INSPECTION

IN
FROM
TO

SCALE HORIZONTAL 1" = VERTICAL 1" =	APPROVED	DATE
1/4 SEC. NO.		DESIGN ENGINEER
PLAN DATE		CHIEF DESIGN ENGINEER
DESIGNED BY		ENGINEER IN CHARGE
DRAWN BY		
CHECKED BY		
SYSTEM NO.		
EASEMENT NO.	CITY ENGINEER & SPECIAL DEPUTY COMMISSIONER OF PUBLIC WORKS	
CONTRACT NO.	PROJECT NO.	C.C. FILE NO.
PROJ. ID.	OFF. NOTICE NO.	DATE ADOPTED

PLAN FILE **PUMP SITES**

MMSD _____ SCANNED _____ MICROFILMED _____