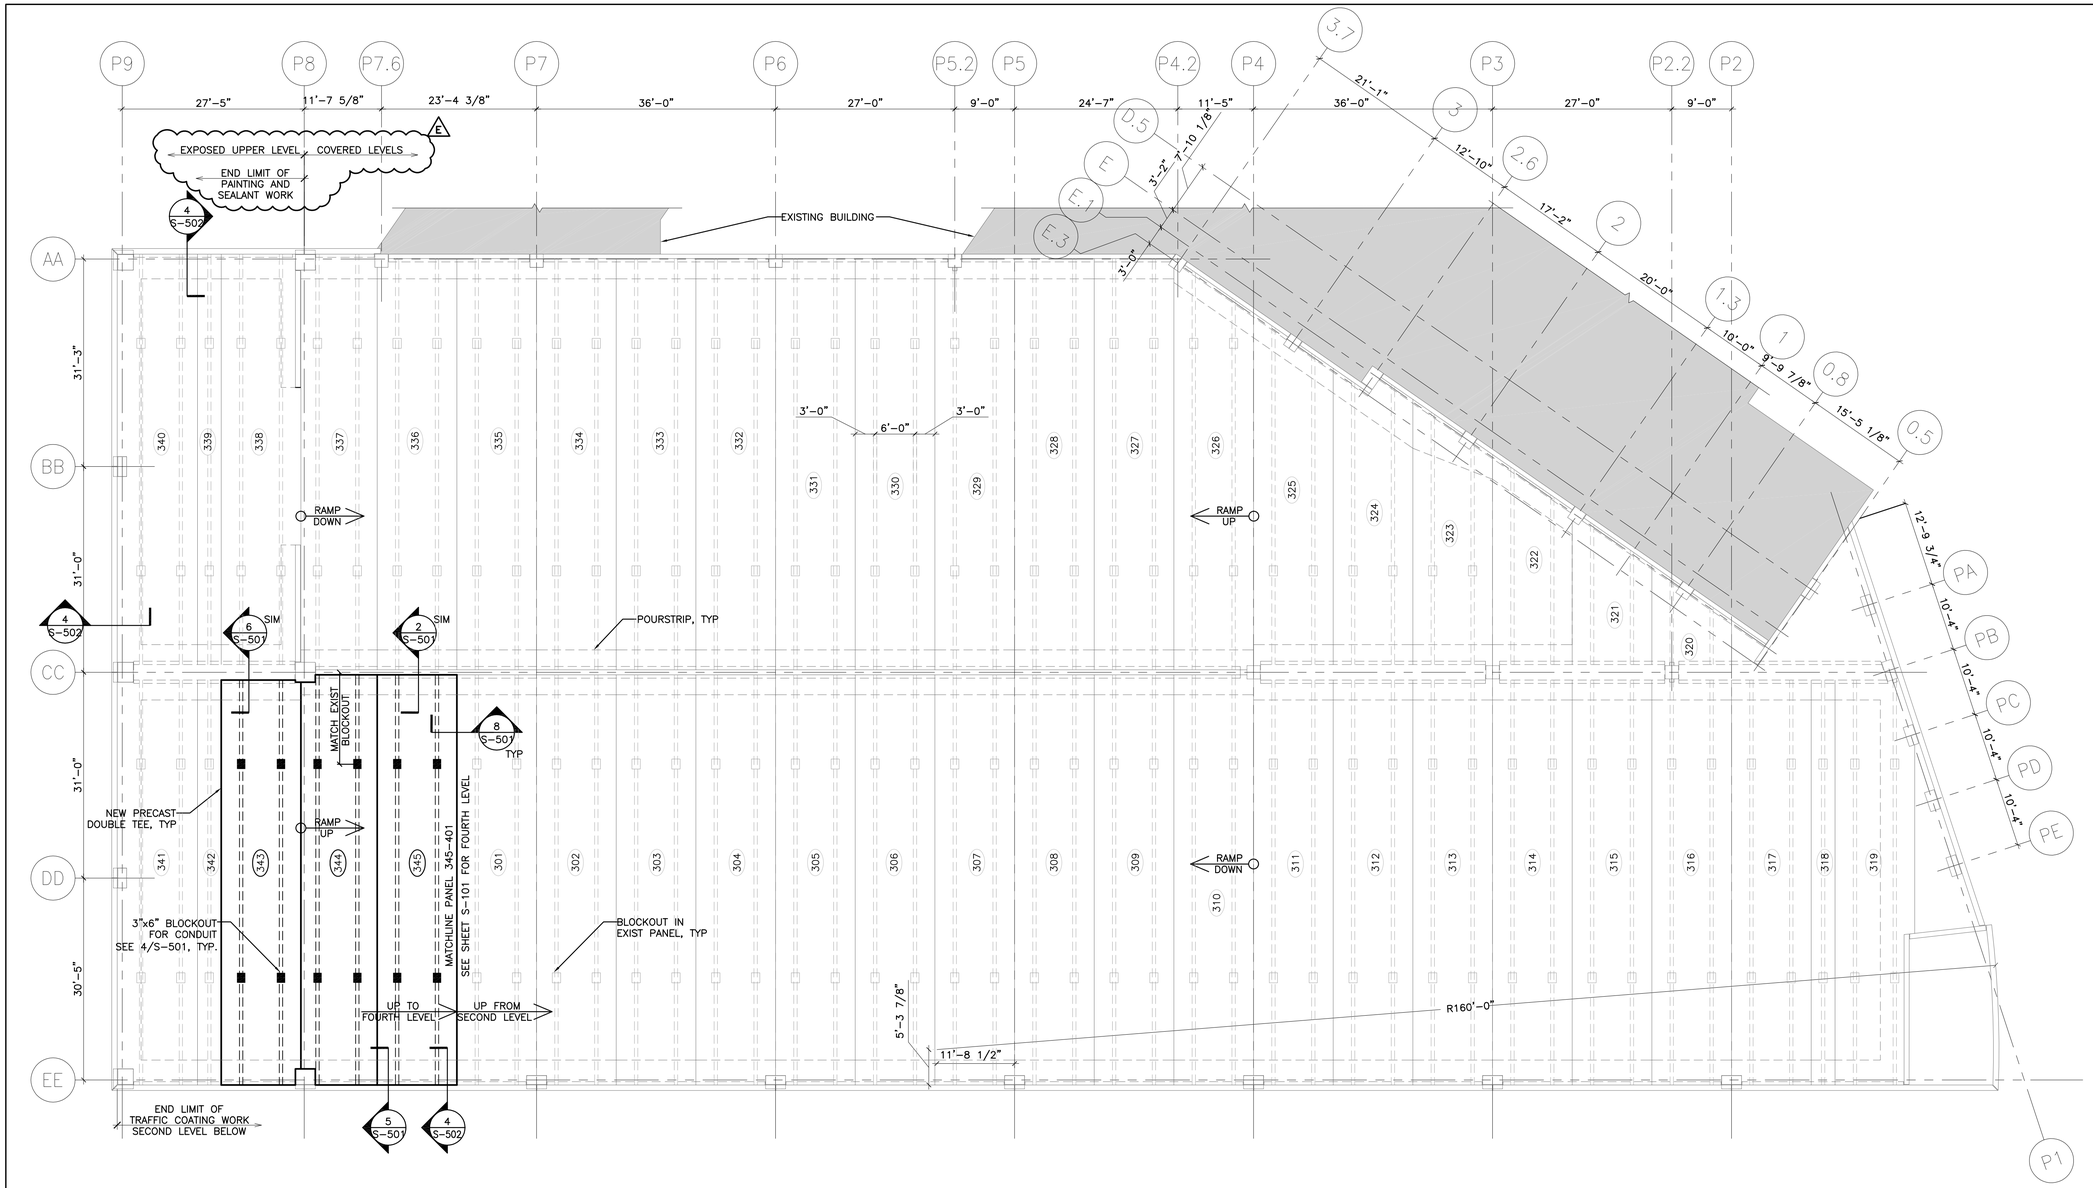

1 THIRD LEVEL FRAMING PLAN

3/32" = 1'-0"

PANEL SCHEDULE

EXP ID #	SPANCRETE DESIGN	EXP ID #	SPANCRETE DESIGN	EXP ID #	SPANCRETE DESIGN
301	TT-12	316	TT-22	331	TT-3
302	TT-13	317	TT-18	332	TT-2
303	TT-11	318	TT-60	333	TT-1
304	TT-12	319	TT-67	334	TT-3
305	TT-13	320	TT-66	335	TT-2
306	TT-11	321	TT-65	336	TT-4
307	TT-12	322	TT-64	337	TT-5
308	TT-13	323	TT-63	338	TT-38
309	TT-11	324	TT-62	339	TT-9
310	TT-12	325	TT-61	340	TT-40
311	TT-18	326	TT-60	341	TT-47
312	TT-19	327	TT-7	342	TT-16
313	TT-20	328	TT-1	343	TT-45
314	TT-21	329	TT-6	344	TT-44
315	TT-19	330	TT-1	345	TT-41

LEGEND

(#) EXP PRECAST CONCRETE PANEL IDENTIFICATION #

E NOTES:

1. TRAFFIC COATING IS TO BE APPLIED ON TWO FULL LEVELS OF THE GARAGE ENDING AT THE WEST PARAPET APPROX. 50' WEST OF THE LEVEL 2-3 MATCH LINE.
2. ON THE EXPOSED UPPER LEVEL THE EXISTING TRAFFIC COATING ON ANY DOUBLE T PANELS TO REMAIN WILL BE REMOVED DOWN TO BARE CONCRETE BEFORE APPLYING THE NEW COATING. ON THE COVERED LEVEL BELOW IT IS ANTICIPATED THAT NEW COATING CAN BE APPLIED ON TOP OF THE EXISTING COATING EXCEPT WHERE THE EXISTING COATING IS NOT ADEQUATELY BONDED, WORN AWAY, OR DAMAGED DURING CONSTRUCTION WARRANTING FULL REMOVAL OF THOSE AREAS.

exp U.S. Services Inc.
t: +1.312.616.0000 | f: +1.312.616.6069
205 N. Michigan Ave.
Suite 3600
Chicago, IL 60601
U.S.A.

NO.	DATE	DESCRIPTION
E	9-10-15	ADDENDUM #2
D	7-30-15	BID SET
C	6-15-15	FINAL SET
B	1-14-15	PRE-FINAL SET
A	7-28-14	PROGRESS SET

RECORD

THIRD DISTRICT POLICE STATION PARKING STRUCTURE

2333 N. 49TH STREET
MILWAUKEE, WISCONSIN 53210

CITY OF MILWAUKEE
DEPT. OF PUBLIC WORKS

STRUCTURAL
THIRD LEVEL
FRAMING PLAN

Scale: 3/32"=1'-0"

Drawn By: DPL

Project No: CHI-000213561-A0

Sheet Number: S-102