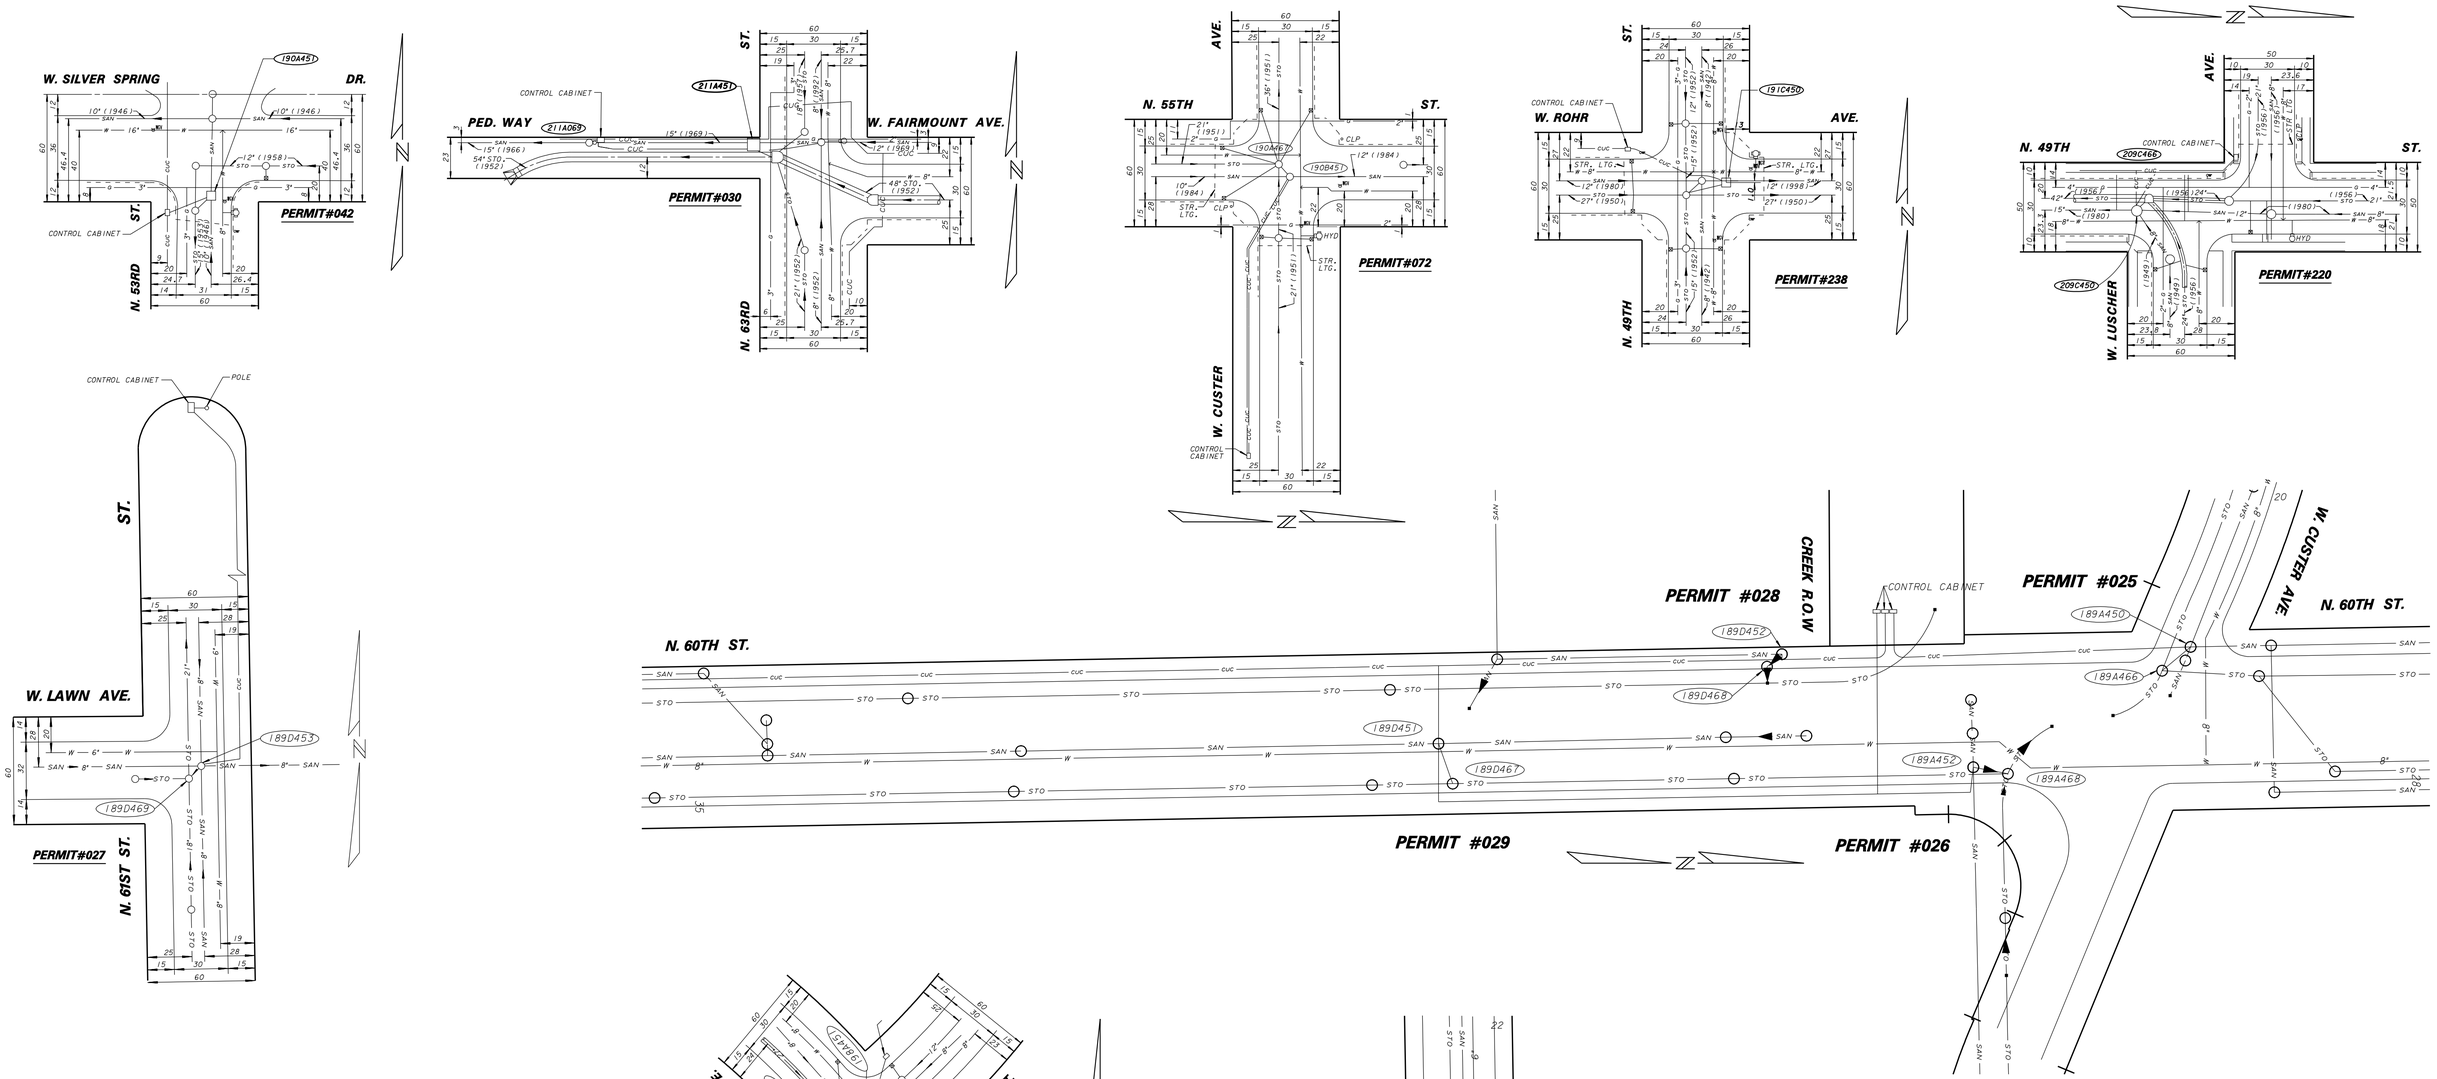

SHEET 3

ESTIMATE OF QUANTITIES		
ITEM NO.	QUANTITY	DESCRIPTION

ENVIRONMENTAL ENGINEERING SECTION
INFRASTRUCTURE SERVICES DIVISION
DEPARTMENT OF PUBLIC WORKS
MILWAUKEE, WISCONSIN

BYPASS PUMP INSPECTION

IN
FROM
TO

SCALE HORIZONTAL 1" = VERTICAL 1" =	APPROVED	DATE
1/4 SEC. NO.	DESIGN ENGINEER	
PLAN DATE		
DESIGNED BY	ENGINEER IN CHARGE	
DRAWN BY		
CHECKED BY		
SYSTEM NO.		
EASEMENT NO.	CITY ENGINEER & SPECIAL DEPUTY COMMISSIONER OF PUBLIC WORKS	
CONTRACT NO.	PROJECT NO.	C.C. FILE NO.
PROJ. ID.	OFF. NOTICE NO.	DATE ADOPTED

PLAN FILE **PUMP SITES**

MMSD _____ SCANNED _____ MICROFILMED _____