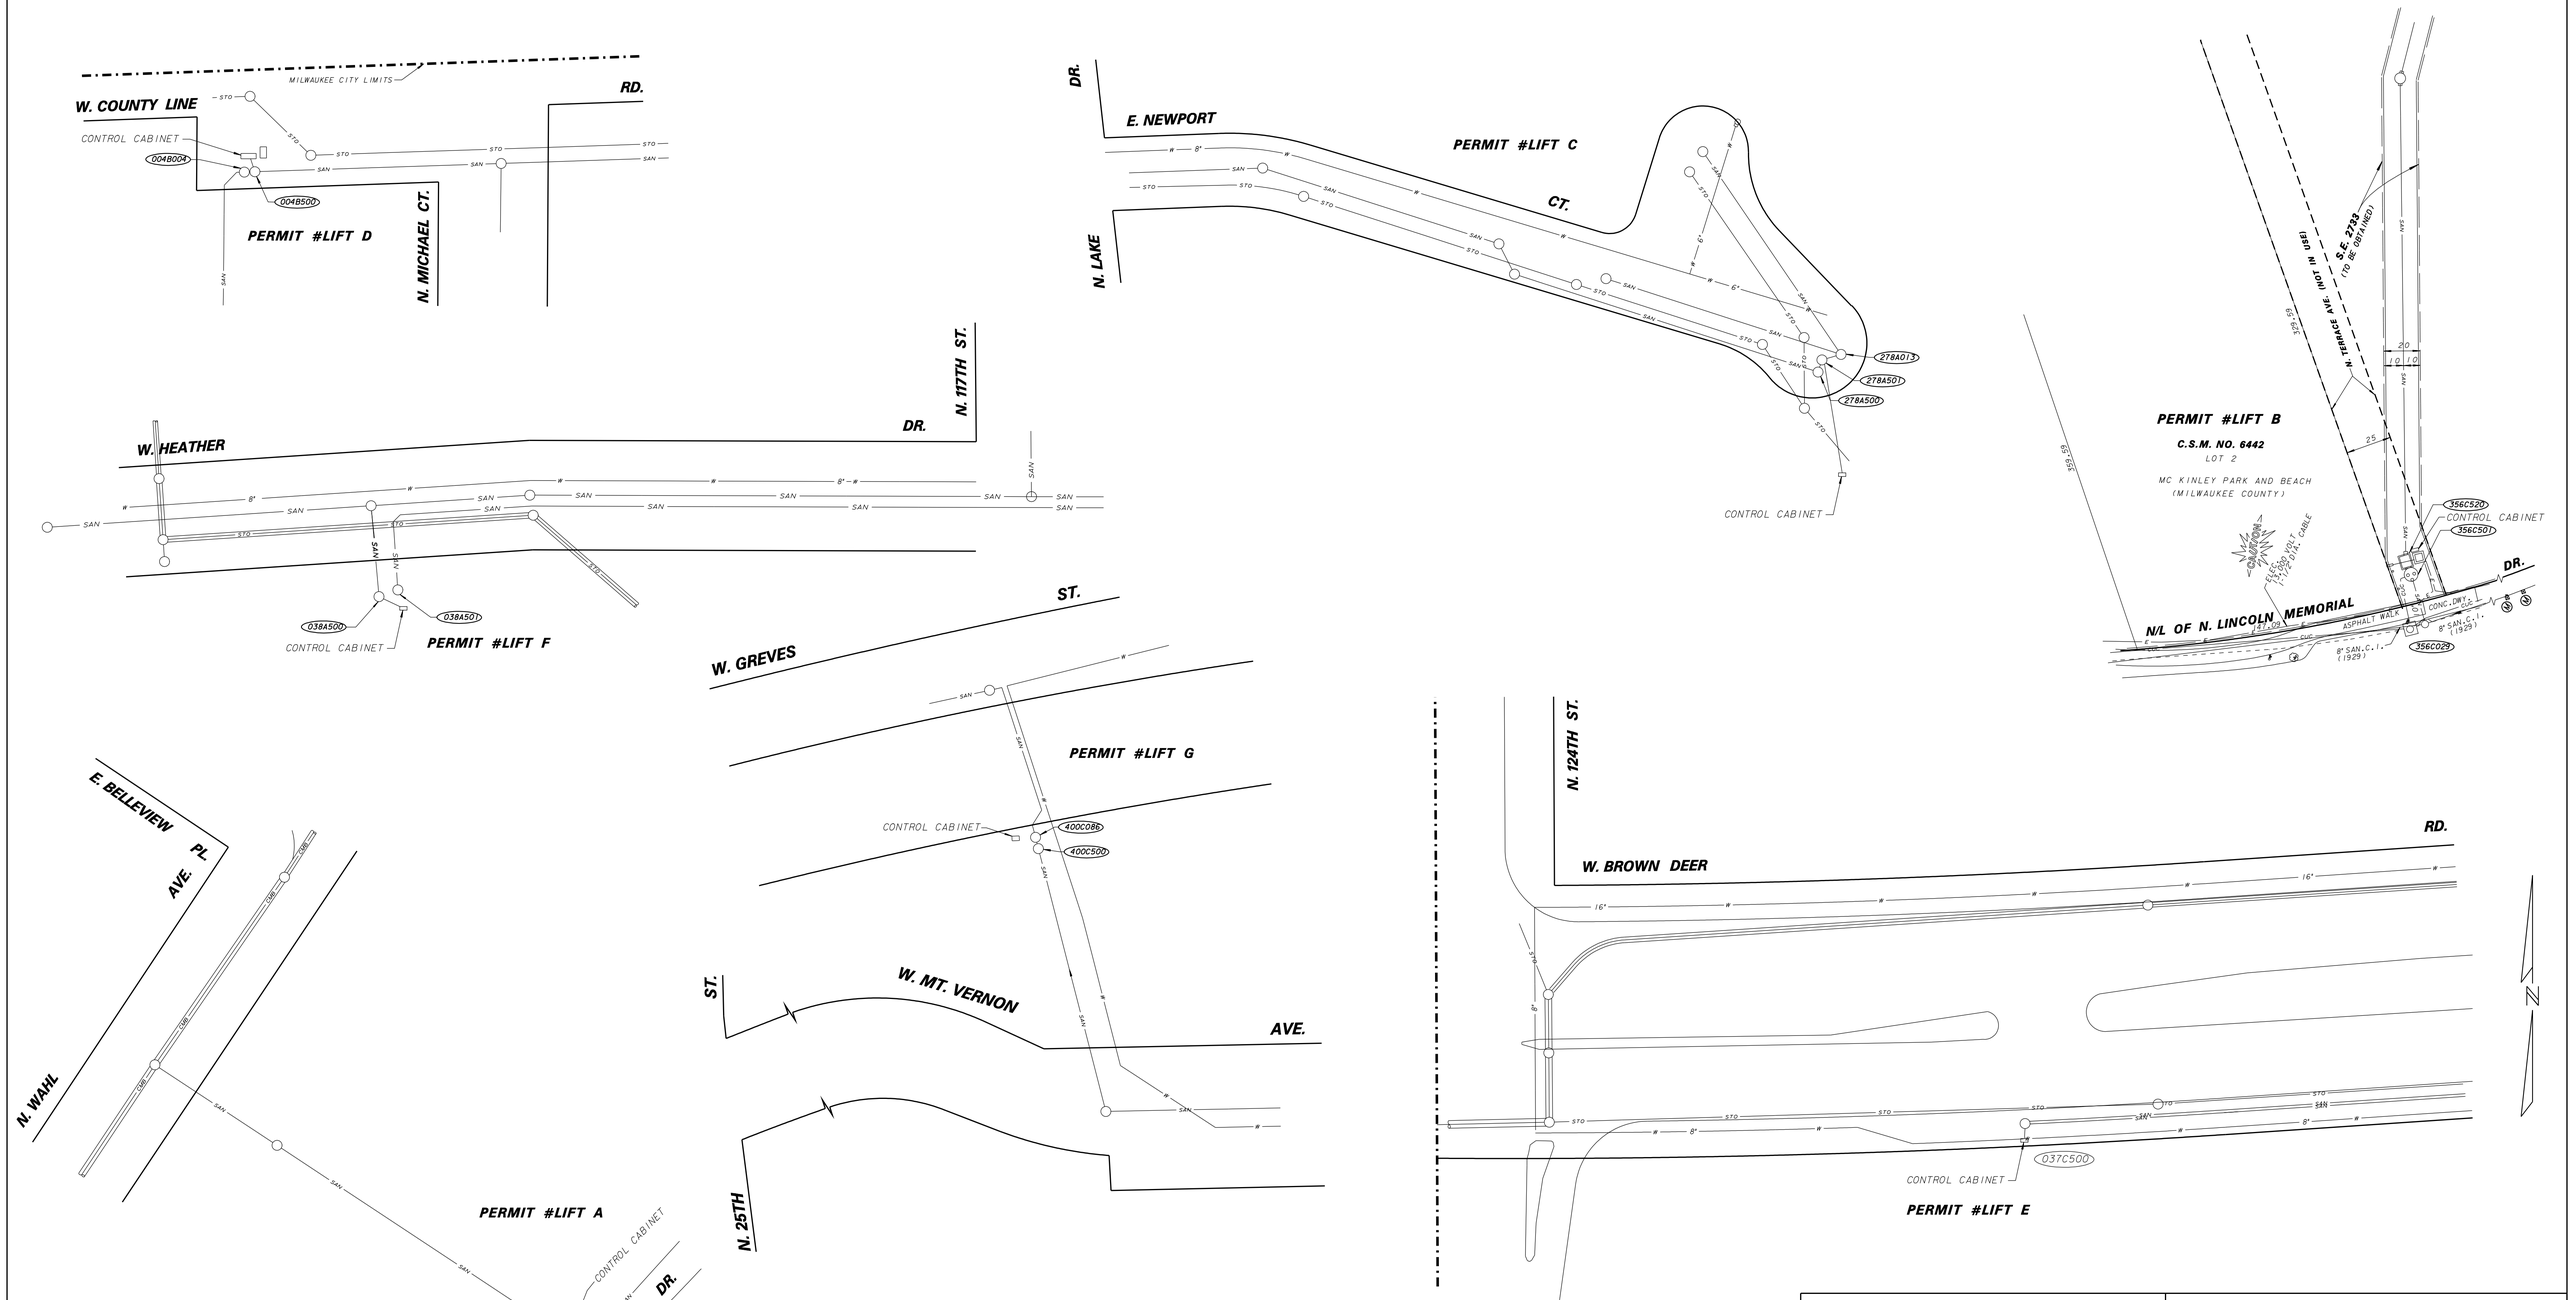

SHEET 8

ESTIMATE OF QUANTITIES		
ITEM NO.	QUANTITY	DESCRIPTION

NO.	BY	REVISION	DATE

AS BUILT CONTRACT NO.
DATE ENT'D. ENT'D. BY

ENVIRONMENTAL ENGINEERING SECTION
INFRASTRUCTURE SERVICES DIVISION
DEPARTMENT OF PUBLIC WORKS
MILWAUKEE, WISCONSIN

LIFT STATION INSPECTION

IN
FROM
TO

SCALE HORIZONTAL 1" = VERTICAL 1" =	APPROVED	DATE
1/4 SEC. NO.	DESIGN ENGINEER	
PLAN DATE		
DESIGNED BY	CHIEF DESIGN ENGINEER	
DRAWN BY		
CHECKED BY	ENGINEER IN CHARGE	
SYSTEM NO.		
EASEMENT NO.	CITY ENGINEER & SPECIAL DEPUTY COMMISSIONER OF PUBLIC WORKS	
CONTRACT NO.	PROJECT NO.	C.C. FILE NO.
PROJ. ID.	OFF. NOTICE NO.	DATE ADOPTED

PLAN FILE **PUMP SITES**

MMSD _____ SCANNED _____ MICROFILMED _____