SOUTH KINNICKINNIC AVENUE

STORMWATER TREE PROJECT

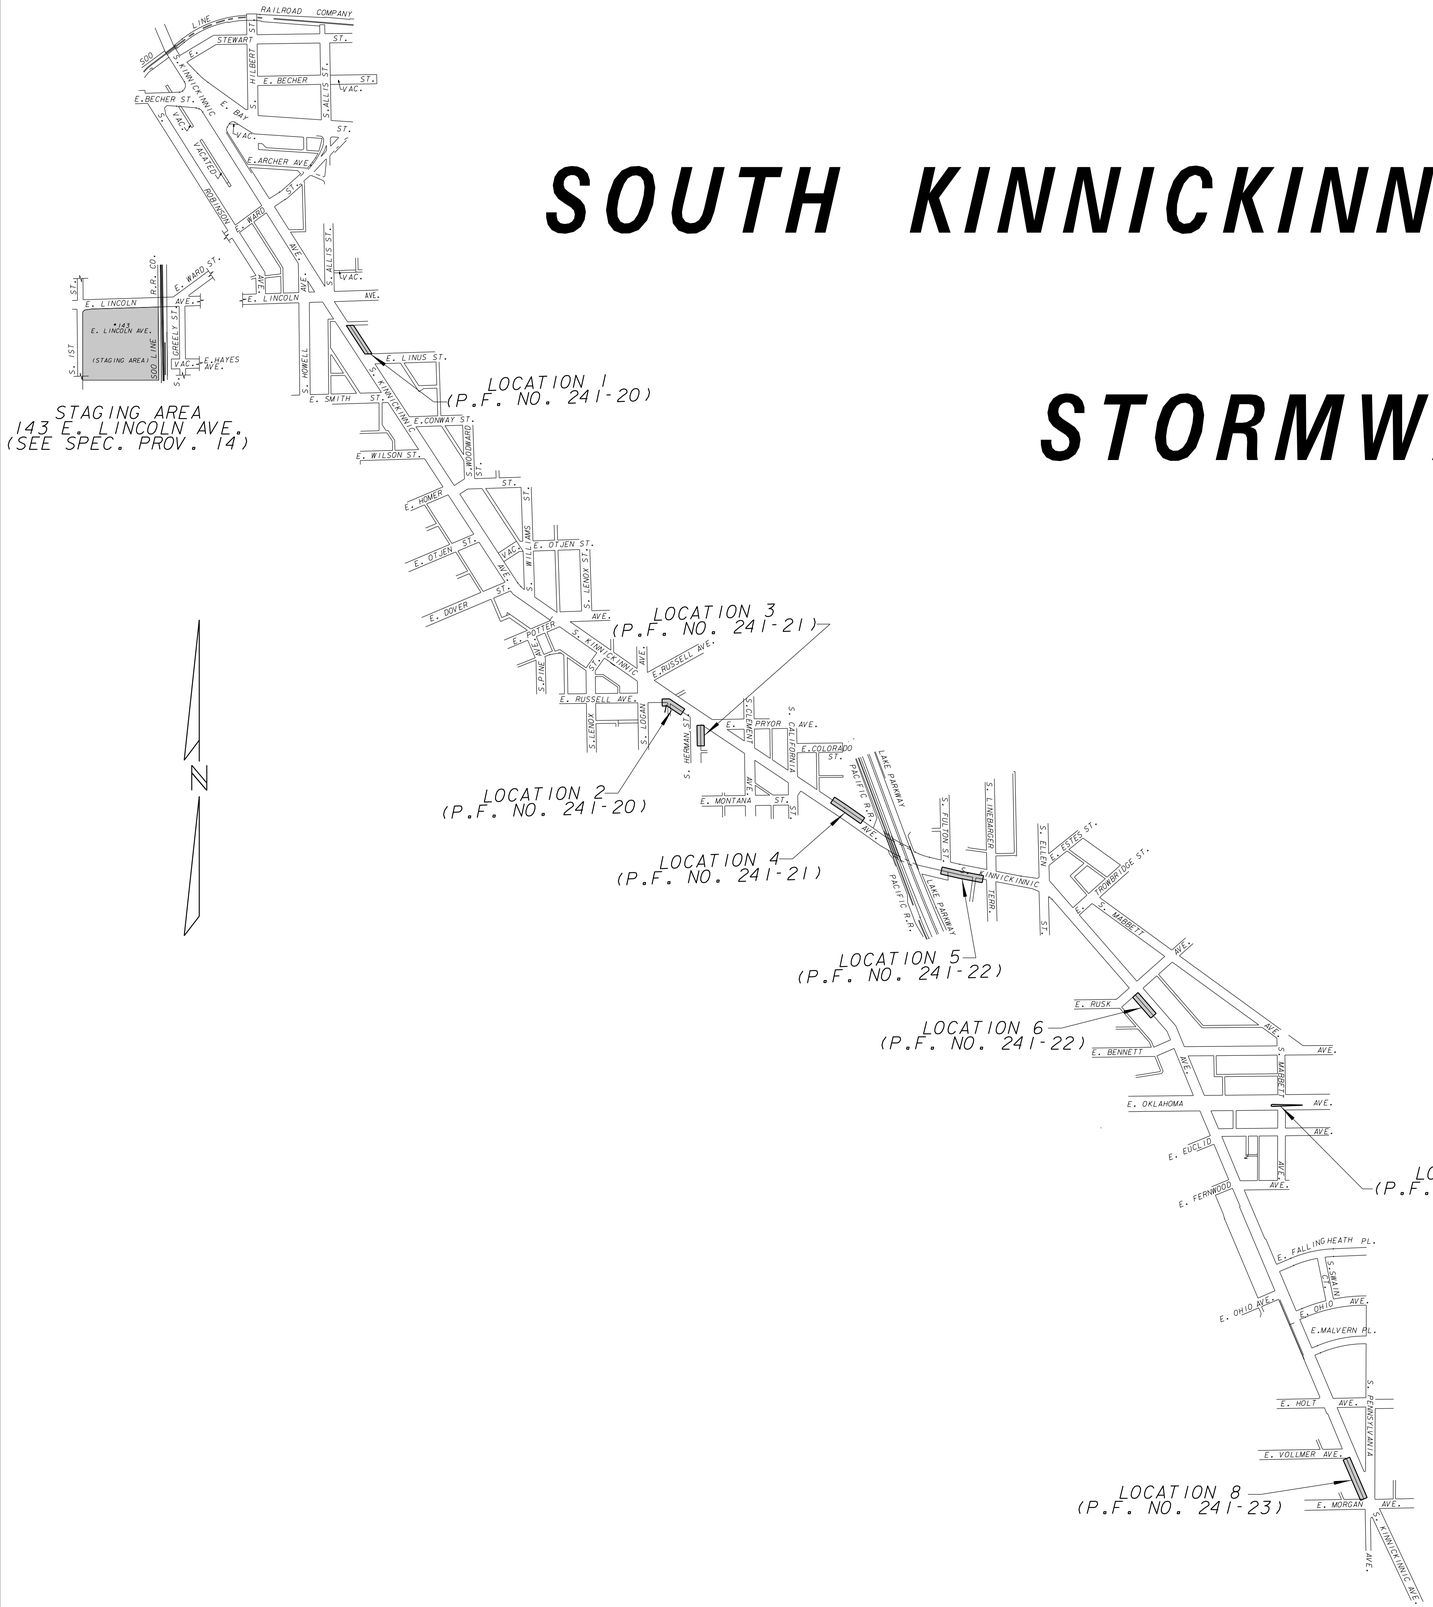

LOCATION 1	PLAN FILE 241-20
LOCATION 2	PLAN FILE 241-20
LOCATION 3	PLAN FILE 241-21
LOCATION 4	PLAN FILE 241-21
LOCATION 5	PLAN FILE 241-22
LOCATION 6	PLAN FILE 241-22
LOCATION 7	PLAN FILE 241-23
LOCATION 8	PLAN FILE 241-23

FOR SPECIAL PROVISIONS SEE PLAN FILE 198-5-90
SHEET NO.1 OF 7 IS PLAN FILE NO. 241-19
SHEET NO.2 OF 7 IS PLAN FILE NO. 241-20
SHEET NO.3 OF 7 IS PLAN FILE NO. 241-21
SHEET NO.4 OF 7 IS PLAN FILE NO. 241-22
SHEET NO.5 OF 7 IS PLAN FILE NO. 241-23
SHEET NO.6 OF 7 IS PLAN FILE NO. 241-24
SHEET NO.7 OF 7 IS PLAN FILE NO. 241-25

WISCONSIN
NADER M. JABER
E-33664
MILWAUKEE, WI
PROFESSIONAL ENGINEER

CALL DIGGERS HOTLINE
1-800-242-8511
TOLL FREE TO OBTAIN LOCATION OF UNDERGROUND BEFORE YOU DIG. WISCONSIN STATUTE 182.0715 REQUIRES MIN. OF 3 WORK DAYS NOTICE BEFORE YOU EXCAVATE

NO.	BY	REVISION	DATE

AS BUILT CONTRACT NO.
DATE ENT'D. ENT'D. BY

ENVIRONMENTAL ENGINEERING SECTION
INFRASTRUCTURE SERVICES DIVISION
DEPARTMENT OF PUBLIC WORKS
MILWAUKEE, WISCONSIN

PROJECT OVERVIEW

IN **VARIOUS LOCATIONS IN S. KINNICKINNIC AVENUE**
FROM **E. LINCOLN AVENUE**
THRU **E. MORGAN AVENUE**

SCALE HORIZONTAL	NTS	APPROVED	DATE
VERTICAL	NTS		02/15/2016 DESIGN ENGINEER
1/4 SEC. NO.			
PLAN DATE			
DESIGNED BY	A. JAZDZYK		02/15/2016 ENGINEER IN CHARGE
DRAWN BY	J. REEDER		
CHECKED BY	S. BEKELE		
SYSTEM NO.			02/15/2016 CITY ENGINEER & SPECIAL DEPUTY COMMISSIONER OF PUBLIC WORKS
EASEMENT NO.			
CONTRACT NO.		PROJECT NO. 1	C.C. FILE NO. 150119
PROJ. ID.	SM499140102	OFF. NOTICE NO. 17-2016	DATE ADOPTED 06/02/2015

SHEET NO.1 OF 7 PLAN FILE NO. **241-19**

MMSD _____ SCANNED _____ MICROFILMED _____