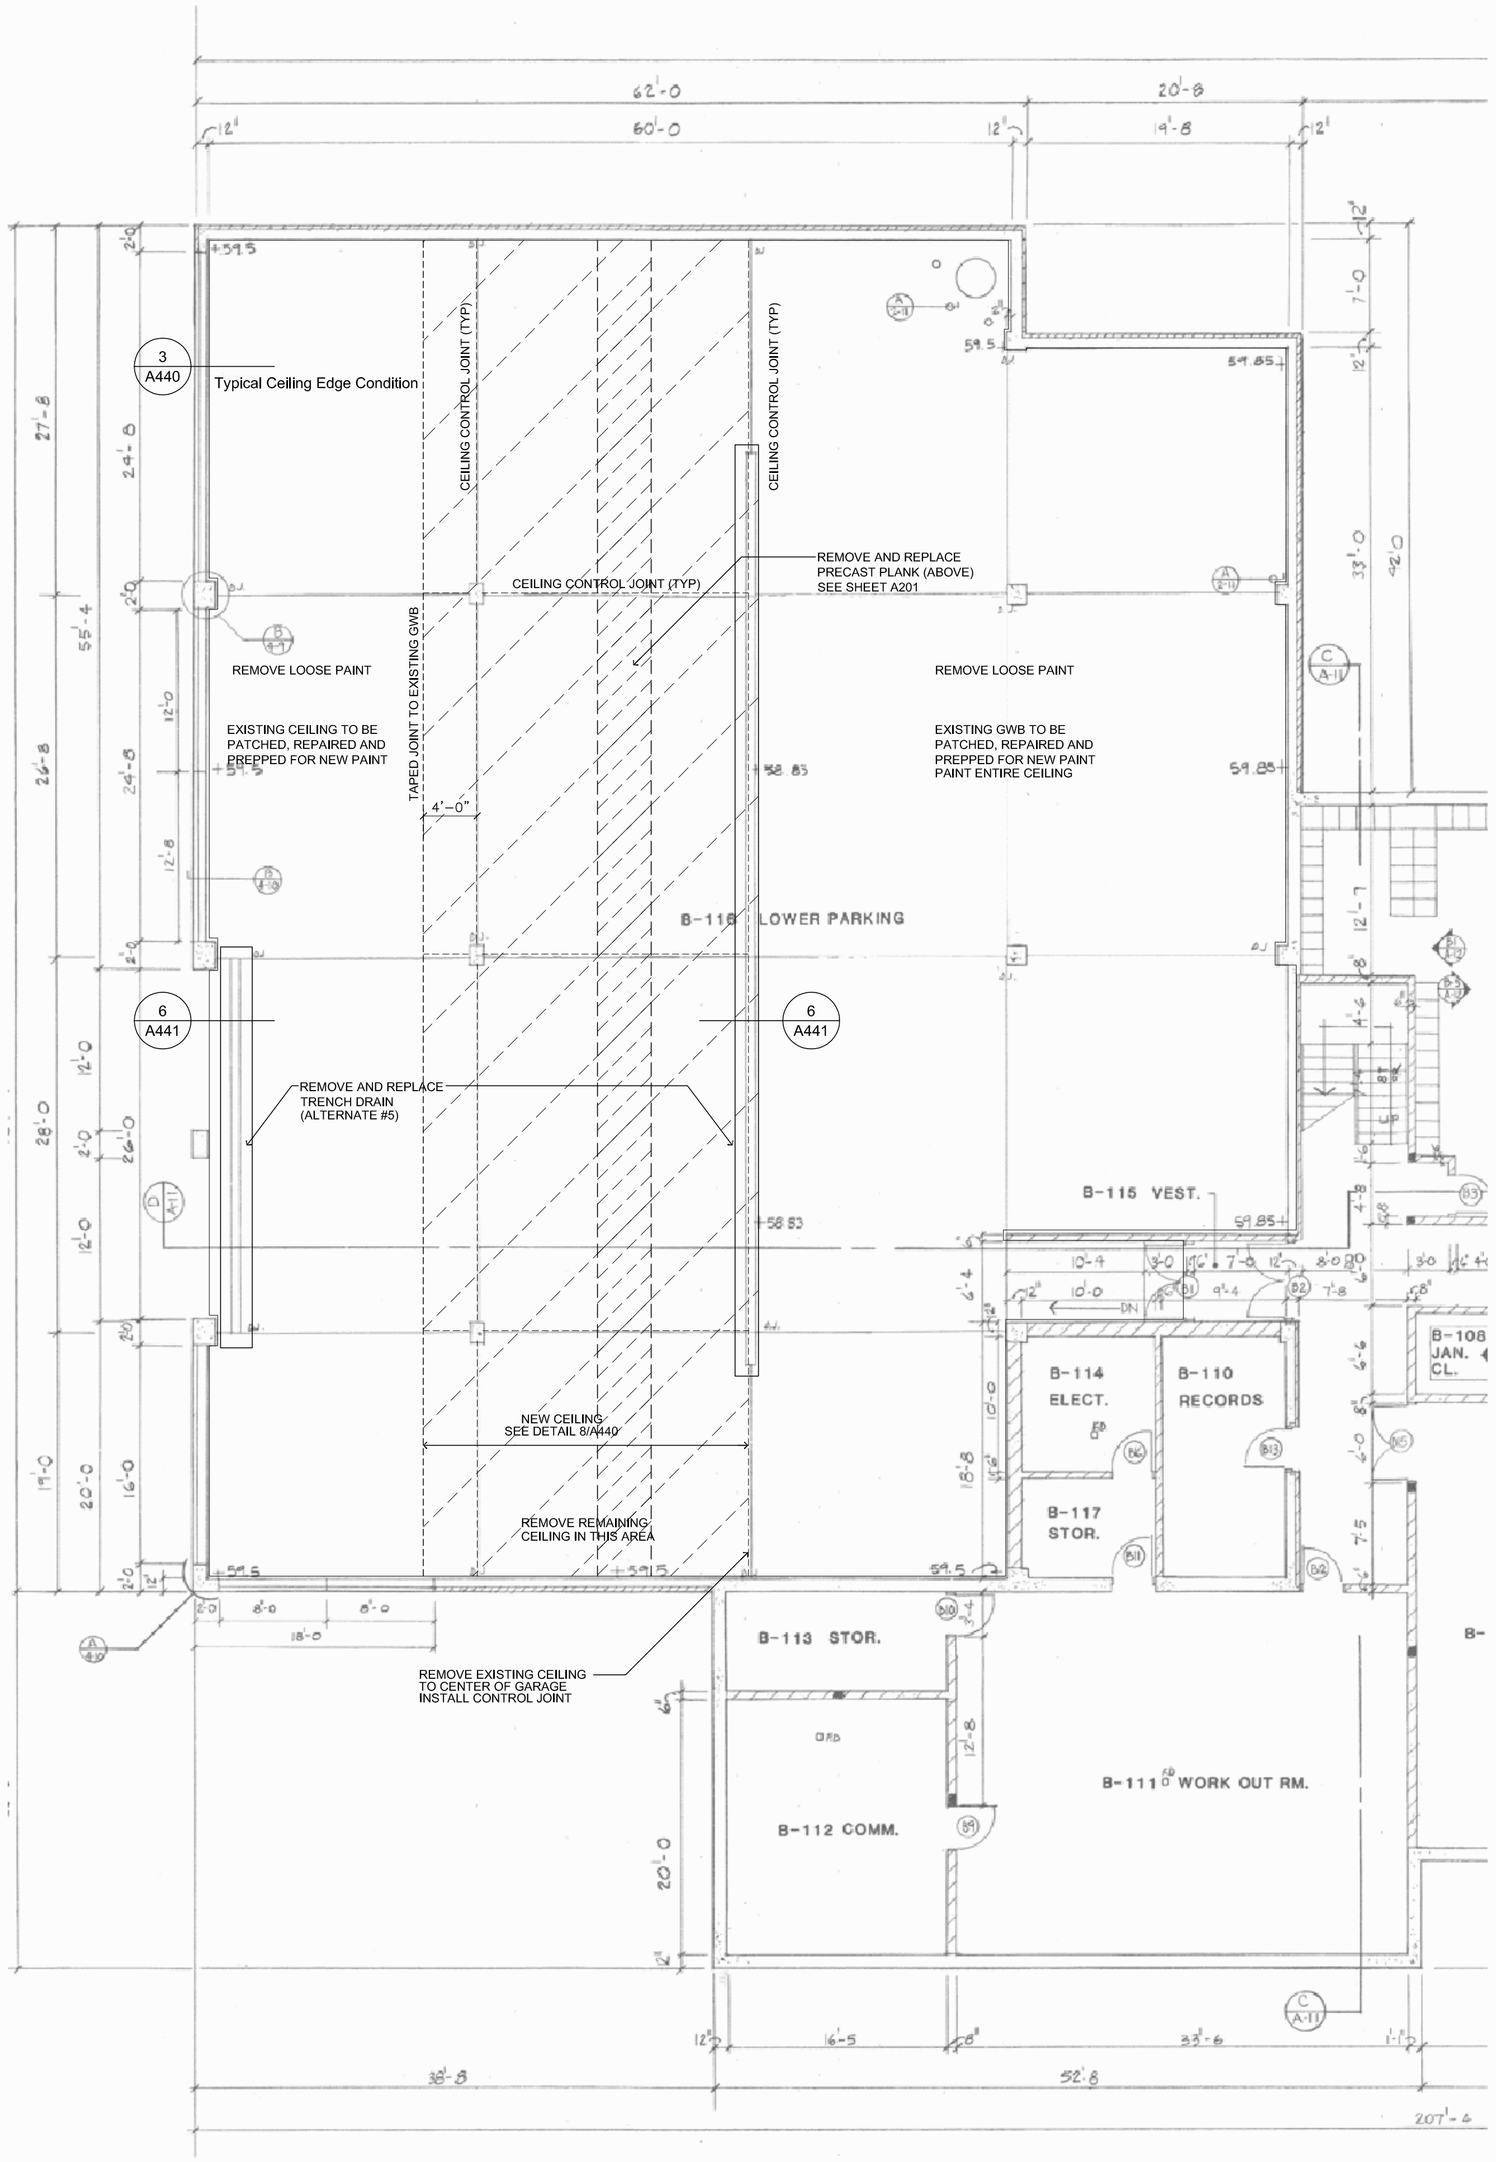

1 EXISTING BASEMENT PLAN
1/8"=1'-0"

City of Milwaukee

Department of Public Works

Infrastructure Services Division
Facilities Development & Management Section

6TH DISTRICT POLICE STATION
GARAGE FLOORING RESTORATION
3006 SOUTH 27TH STREET
MILWAUKEE, WI

PROJECT NO. RM5445139601

1	2/5/14 Add edge detail

REVISION HISTORY - THIS SHEET

HGA
Architecture | Engineering | Planning
HGA Architects and Engineers, LLC.
333 East Erie Street
Milwaukee, Wisconsin USA 53202-6005
Telephone 414.278.8200 Facsimile 414.278.7734

BASEMENT PLAN

COMM. NO.	1203-005-004
SCALE	1/8"=1'-0"
DATE	JANUARY 9, 2014
DRAWN	D.CESARZ

CONSTRUCTION DOCUMENTS

A200

© COPYRIGHT HAMMEL GREEN AND ABRAHAMSON, INC.

G:\1200\1203\005-ESX & MGE\Architecture\Model\LowerLevel.dwg