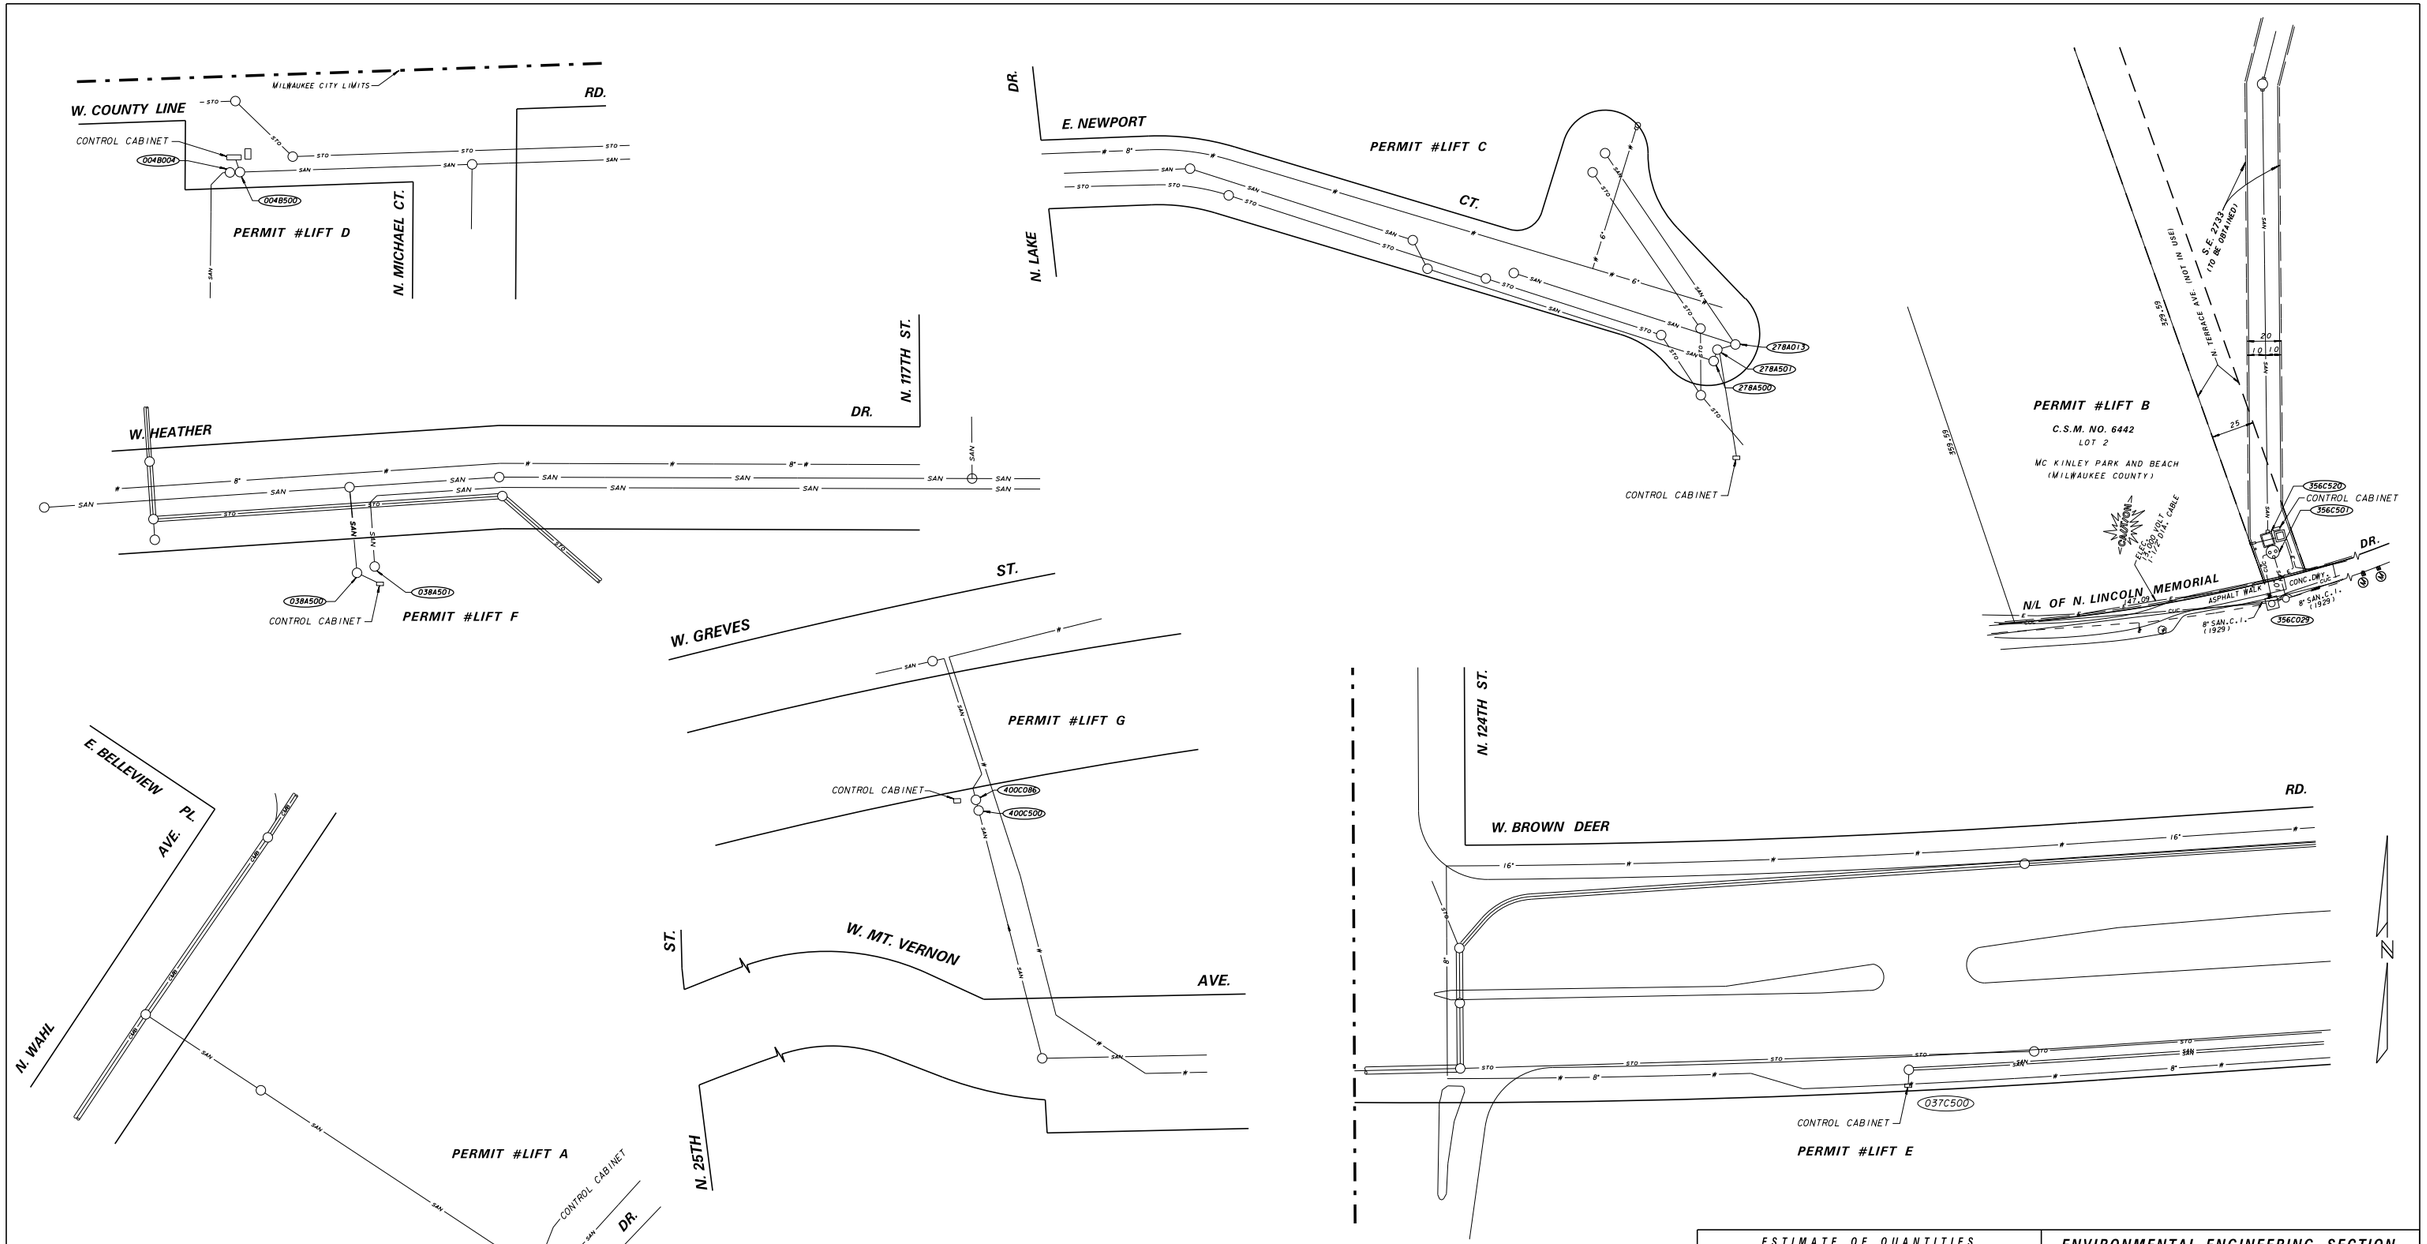

SHEET 8

NO.	BY	REVISION	DATE

AS BUILT CONTRACT NO.
DATE ENT'D. ENT'D. BY

ESTIMATE OF QUANTITIES		
ITEM NO.	QUANTITY	DESCRIPTION

ENVIRONMENTAL ENGINEERING SECTION
INFRASTRUCTURE SERVICES DIVISION
DEPARTMENT OF PUBLIC WORKS
MILWAUKEE, WISCONSIN

LIFT STATION INSPECTION

IN
FROM
TO

SCALE HORIZONTAL 1" =
VERTICAL 1" =

1/4 SEC. NO.
PLAN DATE
DESIGNED BY
DRAWN BY
CHECKED BY
SYSTEM NO.
EASEMENT NO.
CONTRACT NO.
PROJ. ID.

APPROVED DATE
DESIGN ENGINEER
CHIEF DESIGN ENGINEER
ENGINEER IN CHARGE
CITY ENGINEER & SPECIAL DEPUTY COMMISSIONER OF PUBLIC WORKS
PROJECT NO. C.C. FILE NO.
OFF. NOTICE NO. DATE ADOPTED

PLAN FILE **PUMP SITES**

MMSD _____ SCANNED _____ MICROFILMED _____