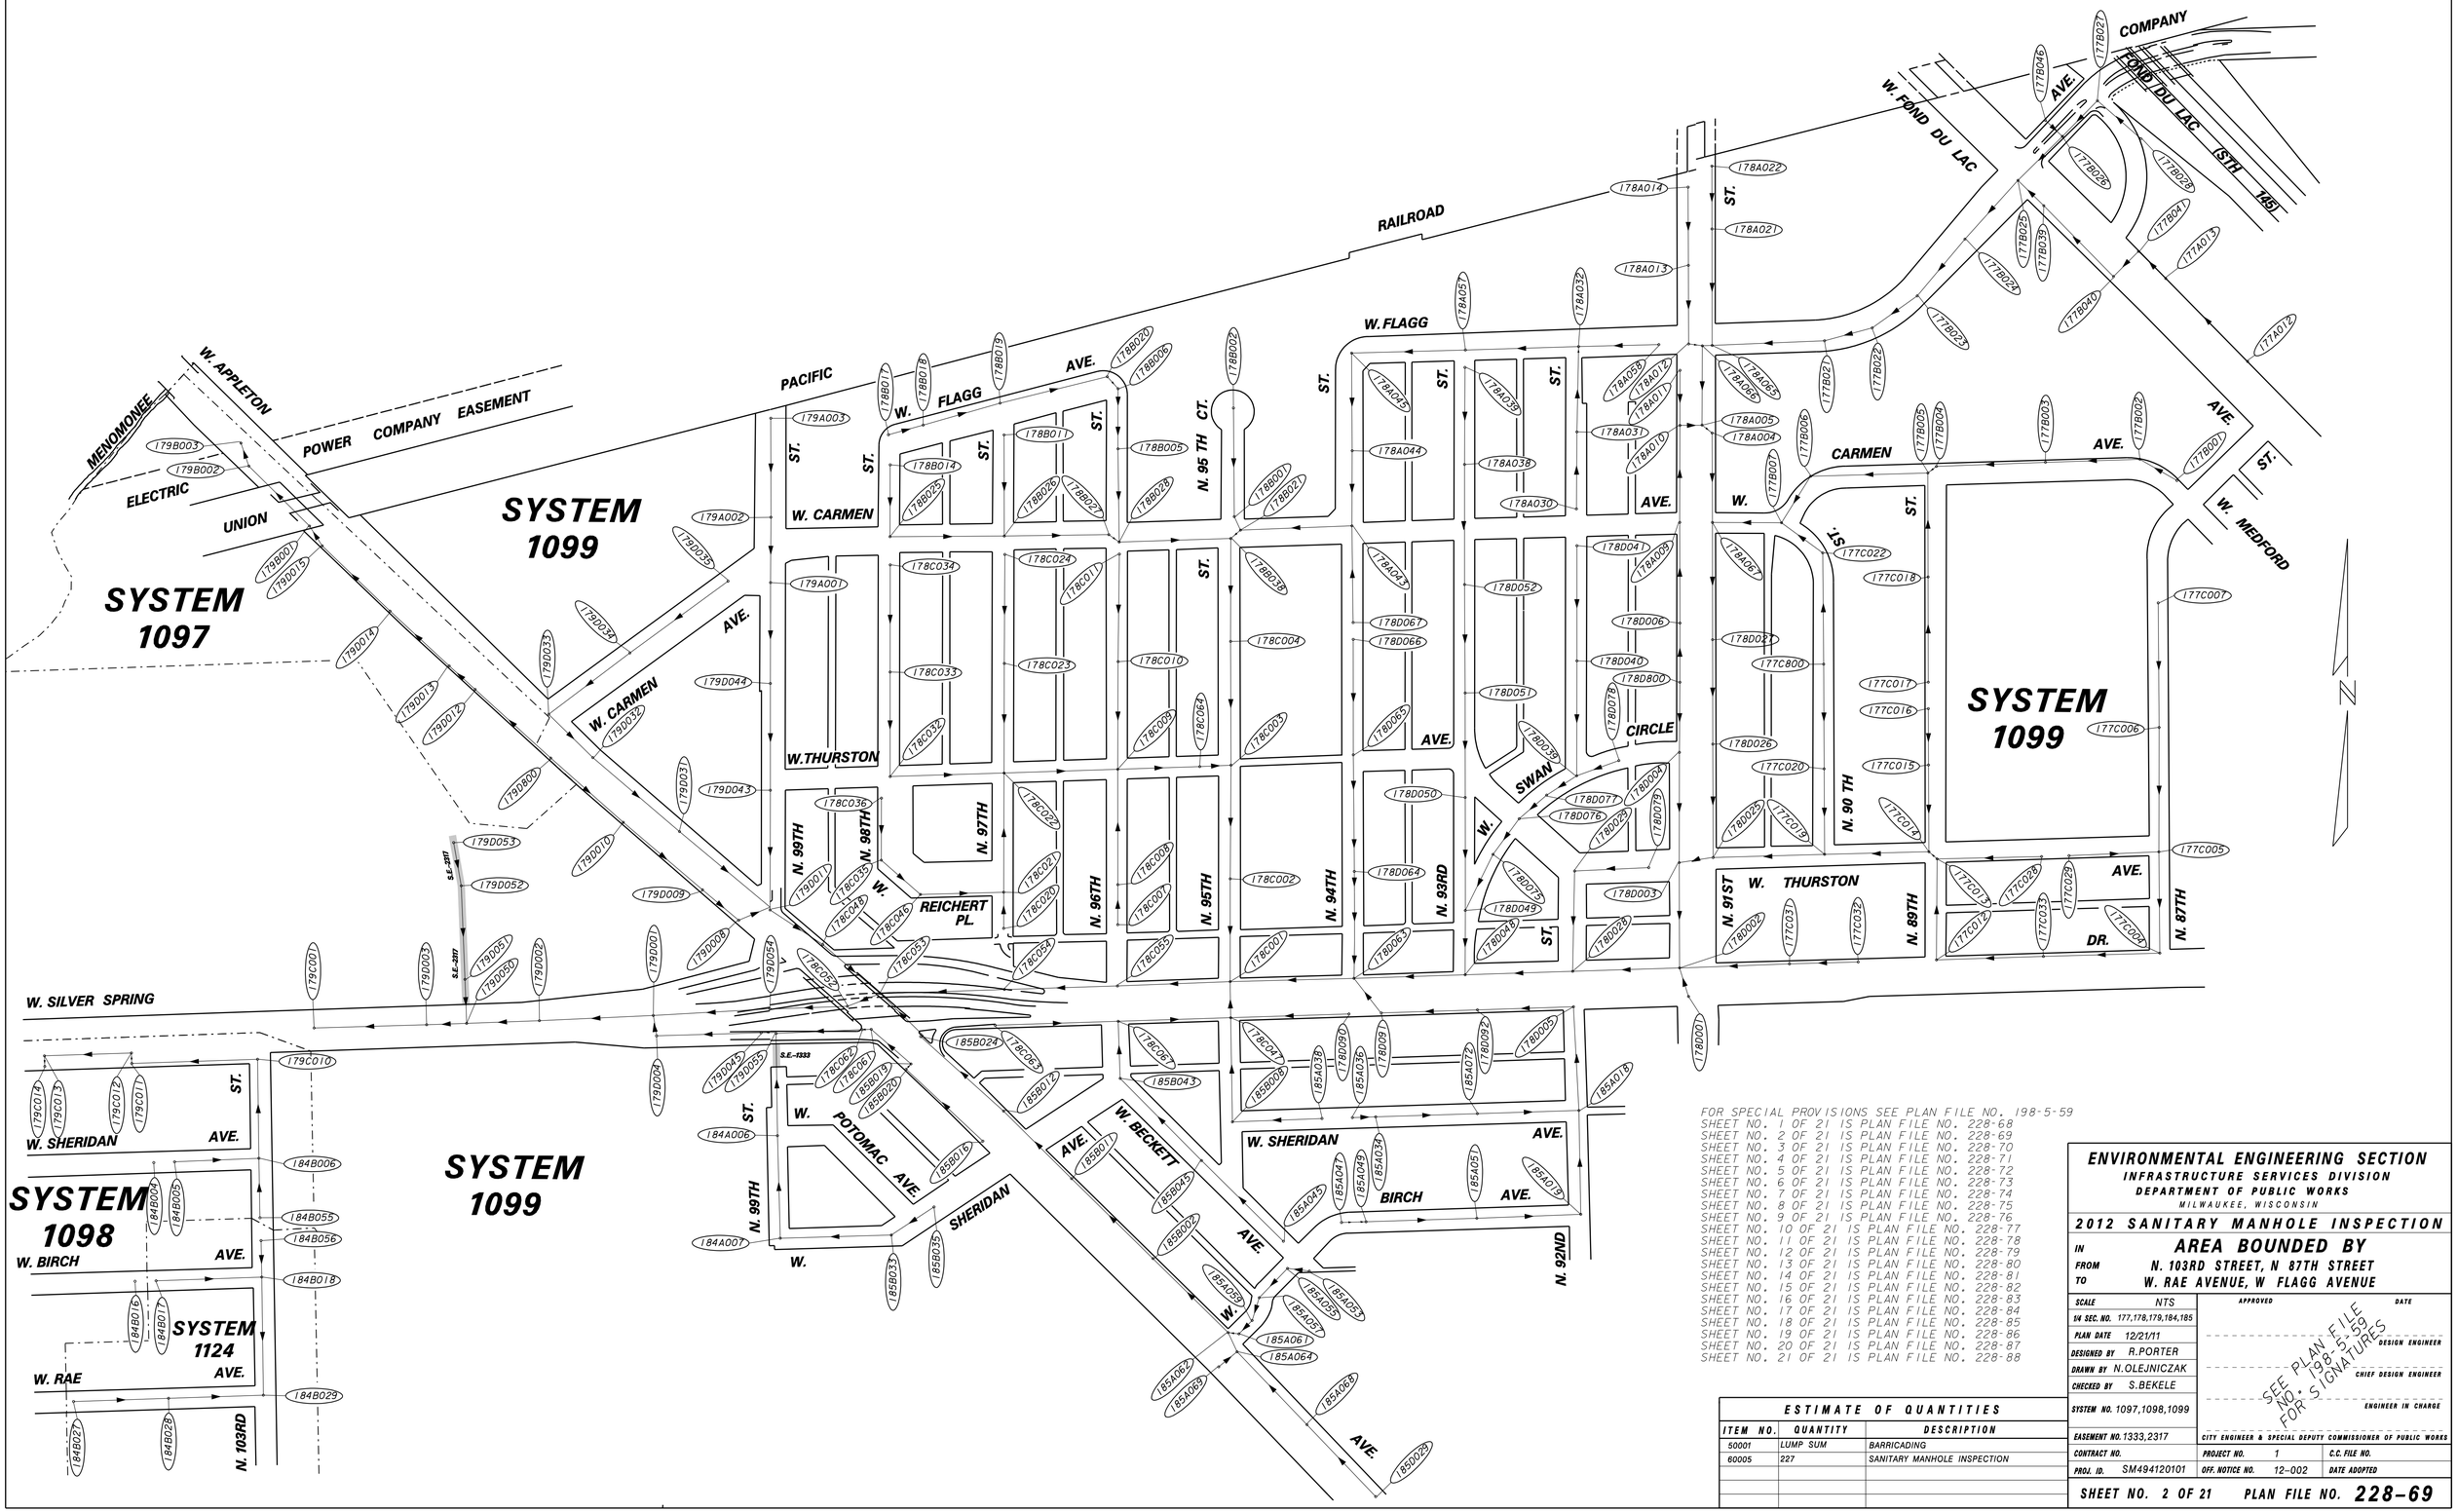

FOR SPECIAL PROVISIONS SEE PLAN FILE NO. 198-5-59
SHEET NO. 1 OF 21 IS PLAN FILE NO. 228-68
SHEET NO. 2 OF 21 IS PLAN FILE NO. 228-69
SHEET NO. 3 OF 21 IS PLAN FILE NO. 228-70
SHEET NO. 4 OF 21 IS PLAN FILE NO. 228-71
SHEET NO. 5 OF 21 IS PLAN FILE NO. 228-72
SHEET NO. 6 OF 21 IS PLAN FILE NO. 228-73
SHEET NO. 7 OF 21 IS PLAN FILE NO. 228-74
SHEET NO. 8 OF 21 IS PLAN FILE NO. 228-75
SHEET NO. 9 OF 21 IS PLAN FILE NO. 228-76
SHEET NO. 10 OF 21 IS PLAN FILE NO. 228-77
SHEET NO. 11 OF 21 IS PLAN FILE NO. 228-78
SHEET NO. 12 OF 21 IS PLAN FILE NO. 228-79
SHEET NO. 13 OF 21 IS PLAN FILE NO. 228-80
SHEET NO. 14 OF 21 IS PLAN FILE NO. 228-81
SHEET NO. 15 OF 21 IS PLAN FILE NO. 228-82
SHEET NO. 16 OF 21 IS PLAN FILE NO. 228-83
SHEET NO. 17 OF 21 IS PLAN FILE NO. 228-84
SHEET NO. 18 OF 21 IS PLAN FILE NO. 228-85
SHEET NO. 19 OF 21 IS PLAN FILE NO. 228-86
SHEET NO. 20 OF 21 IS PLAN FILE NO. 228-87
SHEET NO. 21 OF 21 IS PLAN FILE NO. 228-88

ESTIMATE OF QUANTITIES

ITEM NO.	QUANTITY	DESCRIPTION
50001	LUMP SUM	BARRICADING
60005	227	SANITARY MANHOLE INSPECTION

ENVIRONMENTAL ENGINEERING SECTION
INFRASTRUCTURE SERVICES DIVISION
DEPARTMENT OF PUBLIC WORKS
MILWAUKEE, WISCONSIN

2012 SANITARY MANHOLE INSPECTION

IN **AREA BOUNDED BY**
FROM **N. 103RD STREET, N 87TH STREET**
TO **W. RAE AVENUE, W FLAGG AVENUE**

SCALE	NTS	APPROVED	DATE
1/4 SEC. NO.	177,178,179,184,185		
PLAN DATE	12/21/11		DESIGN ENGINEER
DESIGNED BY	R.PORTER		
DRAWN BY	N.OLEJNICZAK		CHIEF DESIGN ENGINEER
CHECKED BY	S.BEKELE		
SYSTEM NO.	1097,1098,1099	SEE PLAN FILE NO. 198-5-59 FOR SIGNATURES	ENGINEER IN CHARGE
EASEMENT NO.	1333,2317	CITY ENGINEER & SPECIAL DEPUTY COMMISSIONER OF PUBLIC WORKS	
CONTRACT NO.		PROJECT NO. 1	C.C. FILE NO.
PROJ. ID.	SM494120101	OFF. NOTICE NO. 12-002	DATE ADOPTED

SHEET NO. 2 OF 21 PLAN FILE NO. 228-69