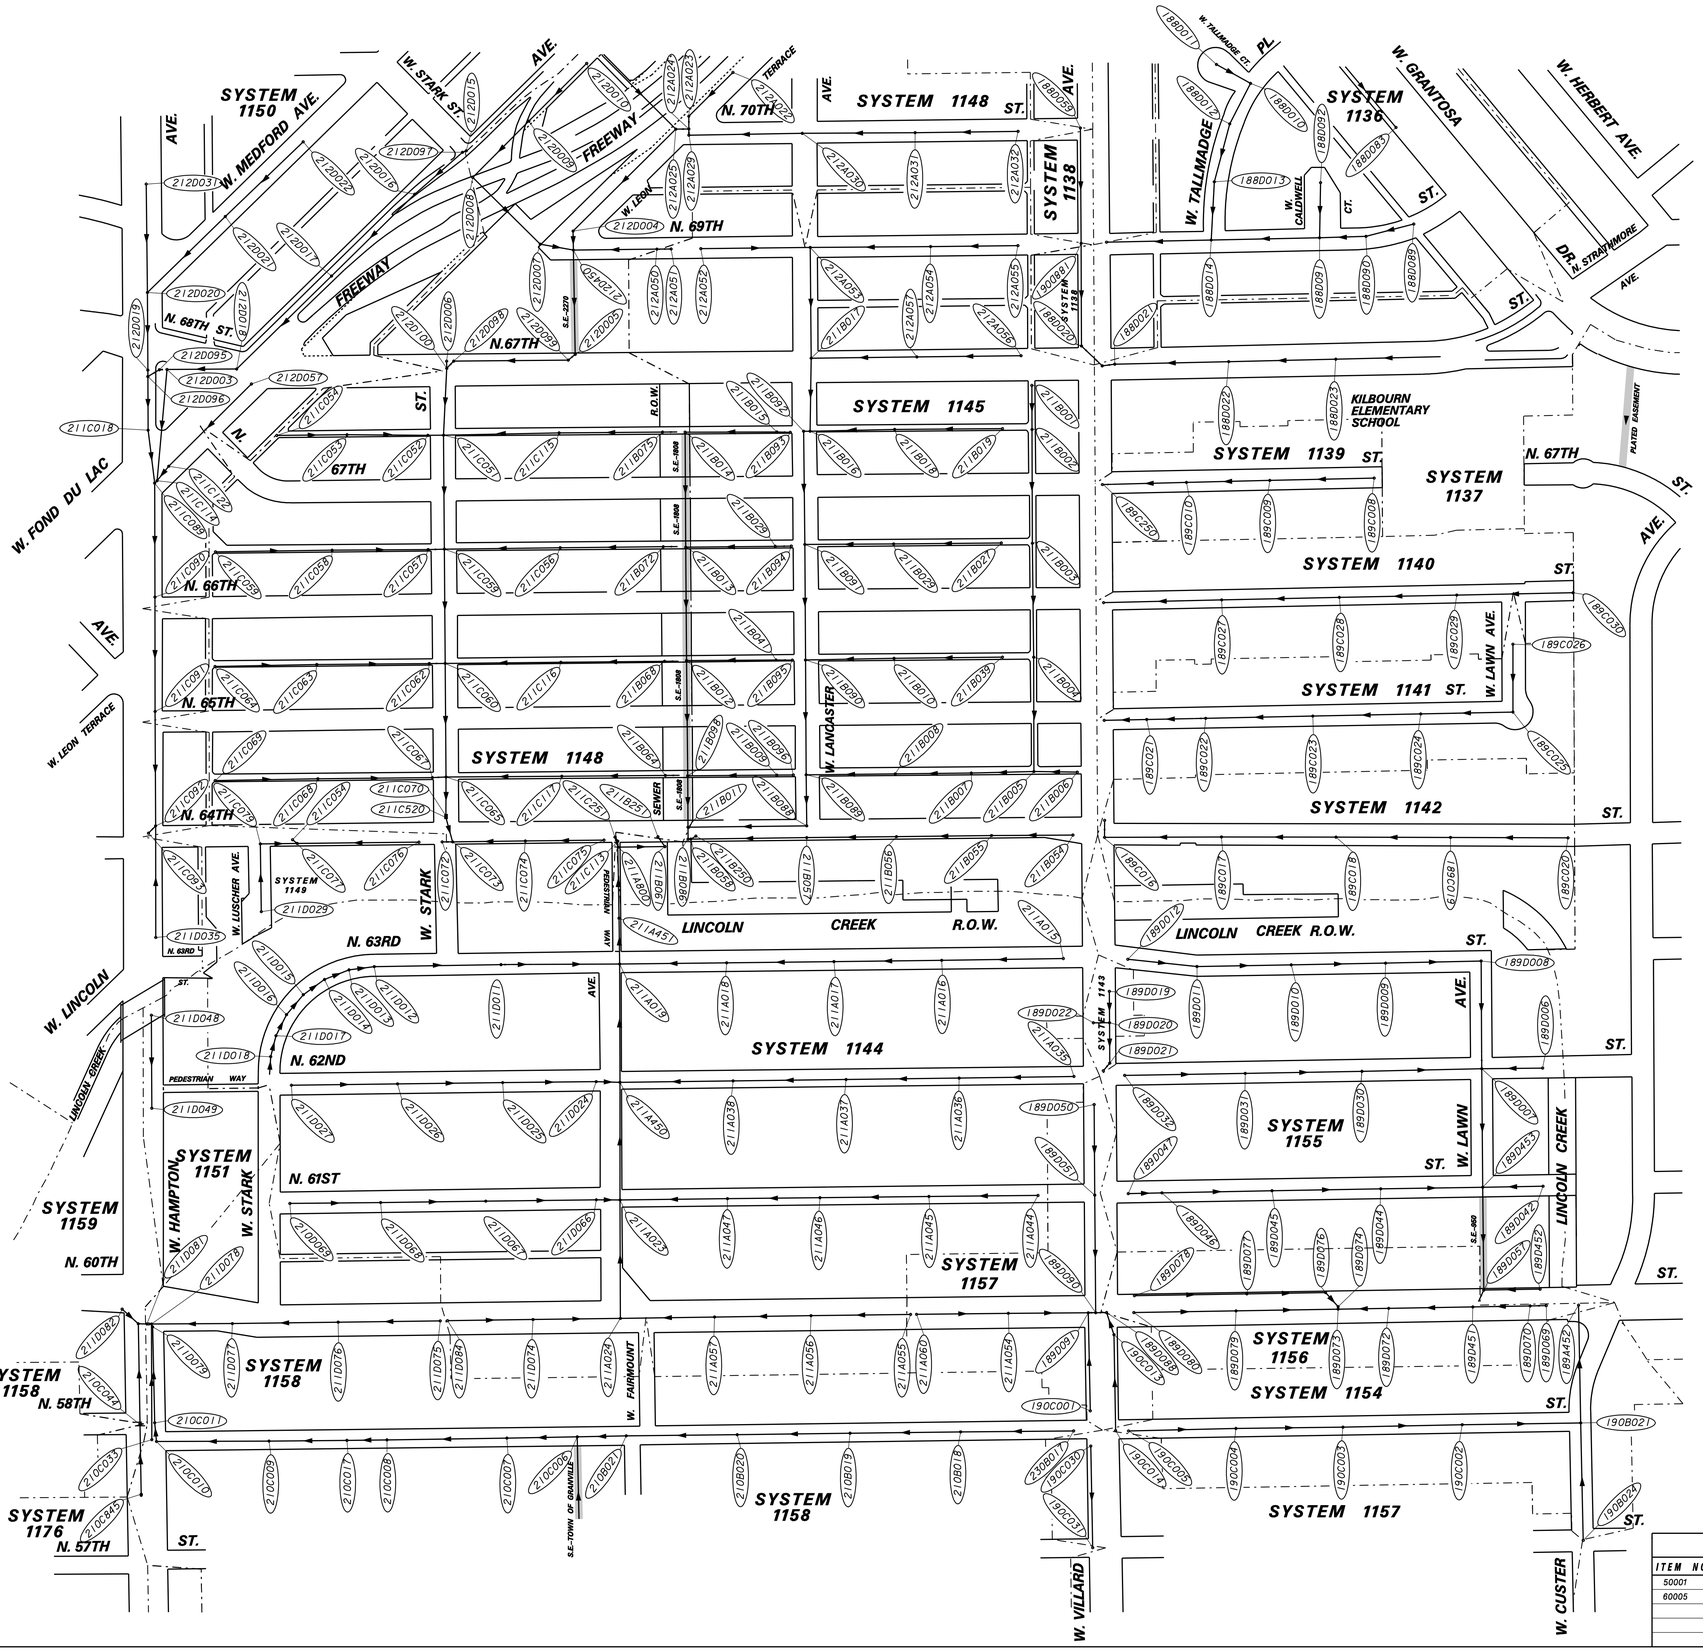

FOR SPECIAL PROVISIONS SEE PLAN FILE NO. 198-5-59
SHEET NO. 1 OF 21 IS PLAN FILE NO. 228-68
SHEET NO. 2 OF 21 IS PLAN FILE NO. 228-69
SHEET NO. 3 OF 21 IS PLAN FILE NO. 228-70
SHEET NO. 4 OF 21 IS PLAN FILE NO. 228-71
SHEET NO. 5 OF 21 IS PLAN FILE NO. 228-72
SHEET NO. 6 OF 21 IS PLAN FILE NO. 228-73
SHEET NO. 7 OF 21 IS PLAN FILE NO. 228-74
SHEET NO. 8 OF 21 IS PLAN FILE NO. 228-75
SHEET NO. 9 OF 21 IS PLAN FILE NO. 228-76
SHEET NO. 10 OF 21 IS PLAN FILE NO. 228-77
SHEET NO. 11 OF 21 IS PLAN FILE NO. 228-78
SHEET NO. 12 OF 21 IS PLAN FILE NO. 228-79
SHEET NO. 13 OF 21 IS PLAN FILE NO. 228-80
SHEET NO. 14 OF 21 IS PLAN FILE NO. 228-81
SHEET NO. 15 OF 21 IS PLAN FILE NO. 228-82
SHEET NO. 16 OF 21 IS PLAN FILE NO. 228-83
SHEET NO. 17 OF 21 IS PLAN FILE NO. 228-84
SHEET NO. 18 OF 21 IS PLAN FILE NO. 228-85
SHEET NO. 19 OF 21 IS PLAN FILE NO. 228-86
SHEET NO. 20 OF 21 IS PLAN FILE NO. 228-87
SHEET NO. 21 OF 21 IS PLAN FILE NO. 228-88

ESTIMATE OF QUANTITIES		
ITEM NO.	QUANTITY	DESCRIPTION
50001	LUMP SUM	BARRICADING
60005	277	SANITARY MANHOLE INSPECTION

ENVIRONMENTAL ENGINEERING SECTION
INFRASTRUCTURE SERVICES DIVISION
DEPARTMENT OF PUBLIC WORKS
MILWAUKEE, WISCONSIN

2012 SANITARY MANHOLE INSPECTION

IN **AREA BOUNDED BY**
FROM **N. 70TH STREET, N. 58TH STREET**
TO **W. HAMPTON AVENUE, W. CUSTER AVENUE**

		APPROVED	DATE
SCALE	NTS		
1/4 SEC. NO.	188,189,190,211,212		
PLAN DATE	12/21/11		DESIGN ENGINEER
DESIGNED BY	R.PORTER		
DRAWN BY	N.OLEJNICZAK		CHIEF DESIGN ENGINEER
CHECKED BY	S.BEKELE		ENGINEER IN CHARGE
SYSTEM	1136,1137,1139,1140,1141 1142,1144,1145,1148,1150 1151,1154,1155,1156,1157 1158,1159,1176		
EASEMENT NO.	950,1808,2270	CITY ENGINEER & SPECIAL DEPUTY COMMISSIONER OF PUBLIC WORKS	
CONTRACT NO.		PROJECT NO. 1	C.C. FILE NO.
PROJ. ID.	SM494120101	OFF. NOTICE NO. 12-002	DATE ADOPTED

SEE PLAN FILE NO. 198-5-59 FOR SIGNATURES

SHEET NO. 11 OF 21 PLAN FILE NO. 228-78