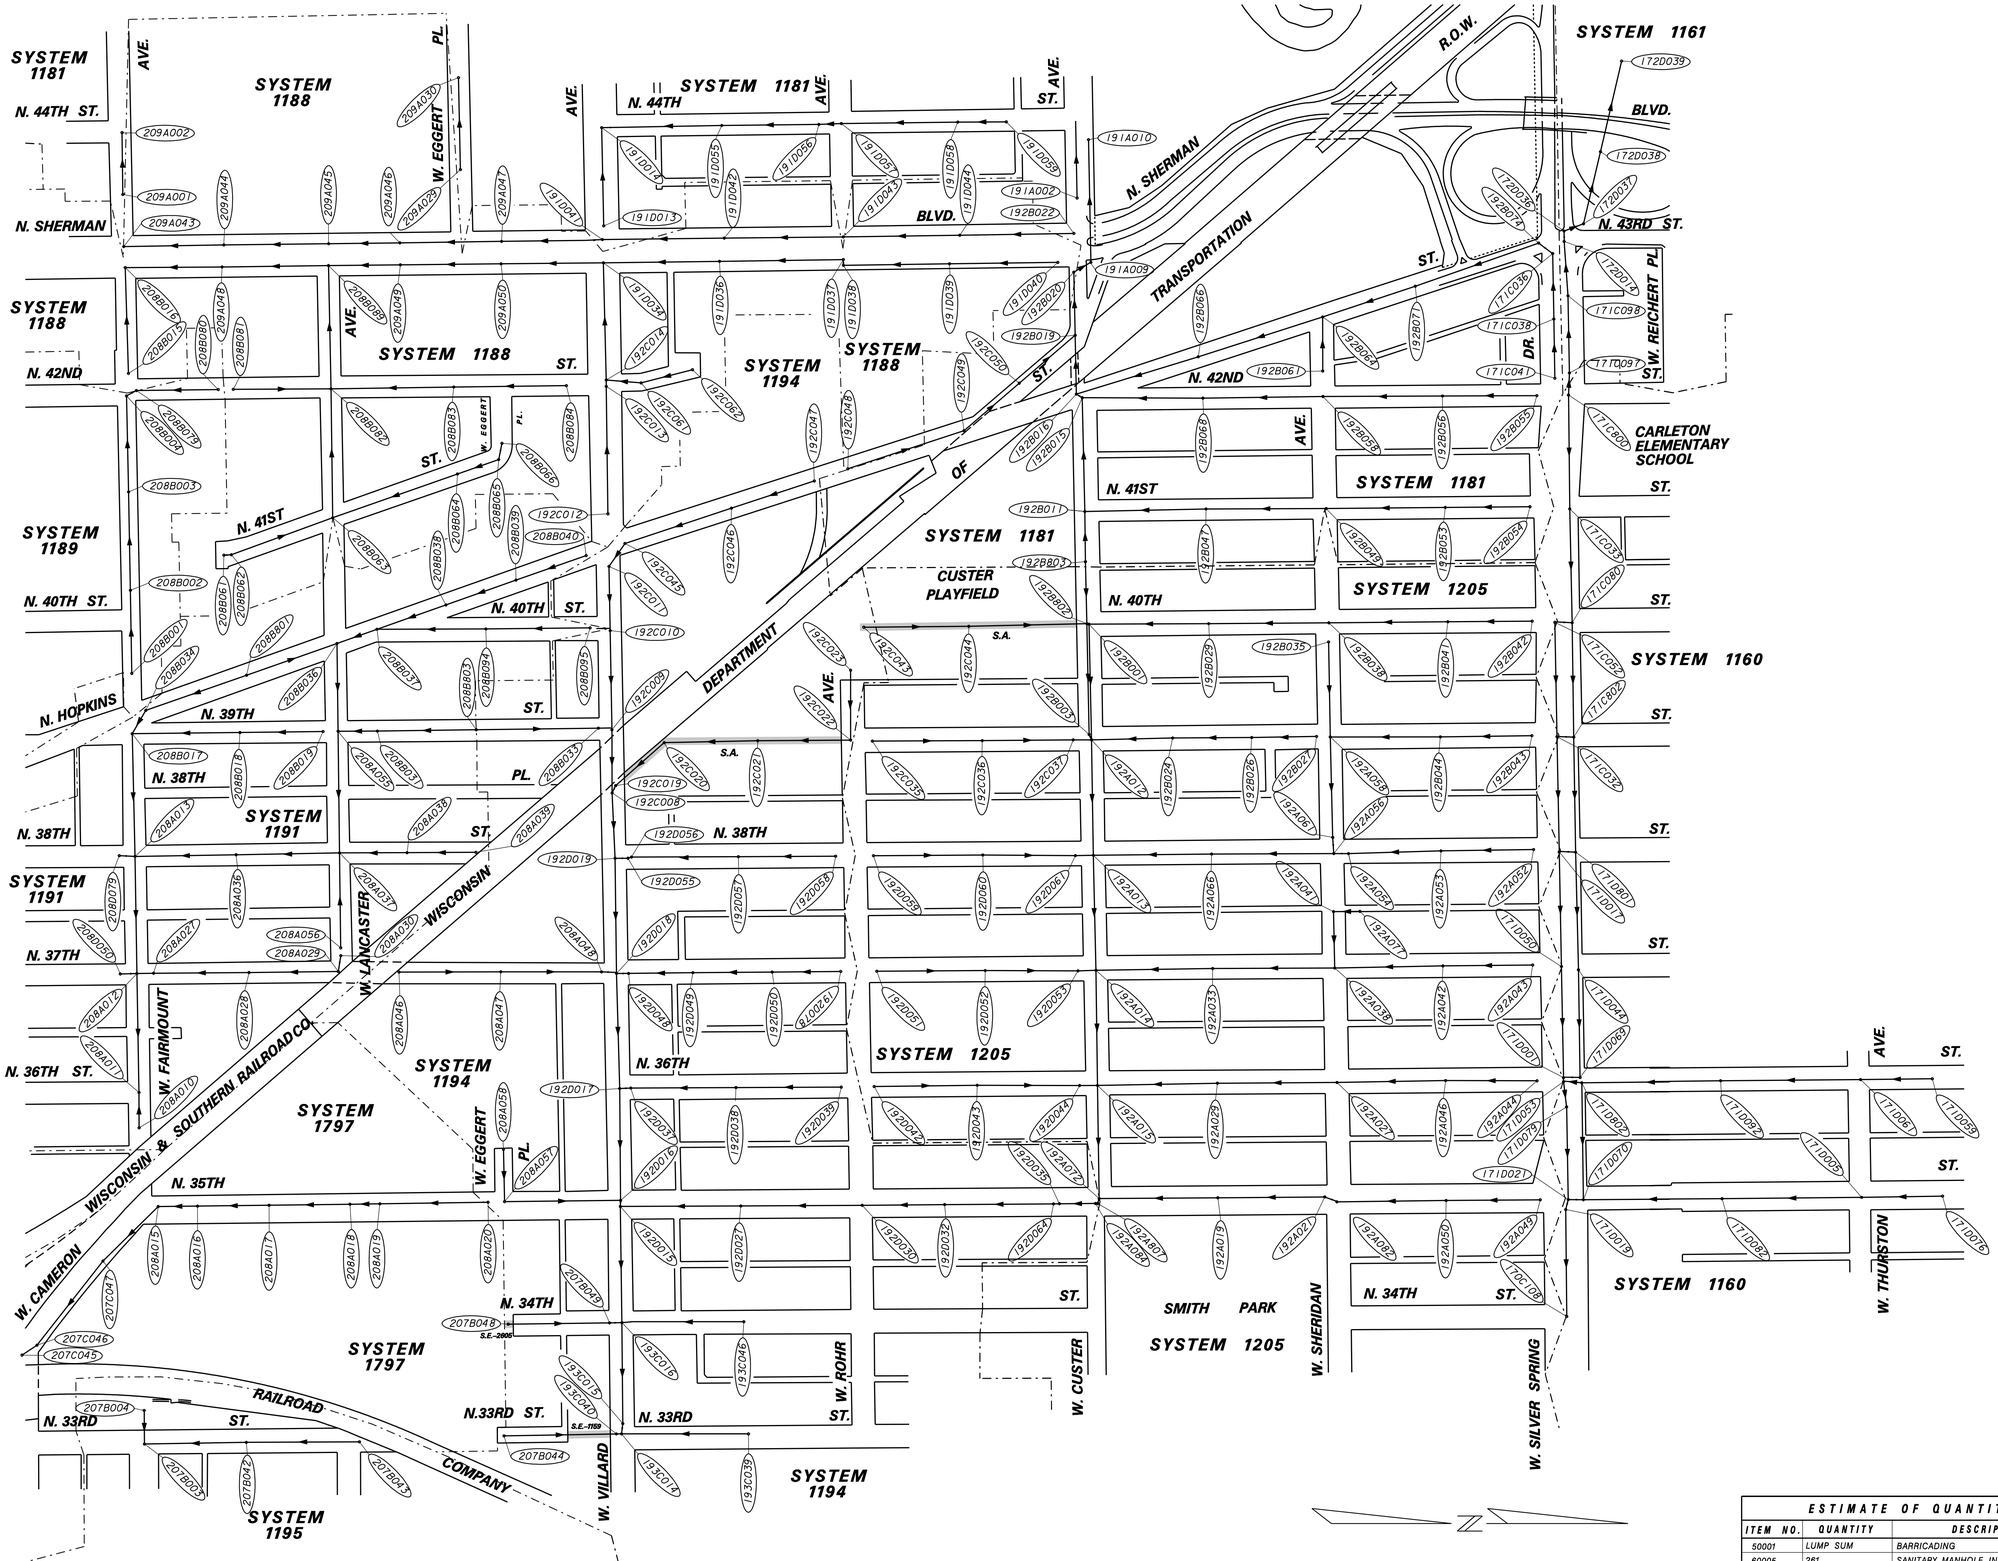

FOR SPECIAL PROVISIONS SEE PLAN FILE NO. 198-5-59
SHEET NO. 1 OF 21 IS PLAN FILE NO. 228-68
SHEET NO. 2 OF 21 IS PLAN FILE NO. 228-69
SHEET NO. 3 OF 21 IS PLAN FILE NO. 228-70
SHEET NO. 4 OF 21 IS PLAN FILE NO. 228-71
SHEET NO. 5 OF 21 IS PLAN FILE NO. 228-72
SHEET NO. 6 OF 21 IS PLAN FILE NO. 228-73
SHEET NO. 7 OF 21 IS PLAN FILE NO. 228-74
SHEET NO. 8 OF 21 IS PLAN FILE NO. 228-75
SHEET NO. 9 OF 21 IS PLAN FILE NO. 228-76
SHEET NO. 10 OF 21 IS PLAN FILE NO. 228-77
SHEET NO. 11 OF 21 IS PLAN FILE NO. 228-78
SHEET NO. 12 OF 21 IS PLAN FILE NO. 228-79
SHEET NO. 13 OF 21 IS PLAN FILE NO. 228-80
SHEET NO. 14 OF 21 IS PLAN FILE NO. 228-81
SHEET NO. 15 OF 21 IS PLAN FILE NO. 228-82
SHEET NO. 16 OF 21 IS PLAN FILE NO. 228-83
SHEET NO. 17 OF 21 IS PLAN FILE NO. 228-84
SHEET NO. 18 OF 21 IS PLAN FILE NO. 228-85
SHEET NO. 19 OF 21 IS PLAN FILE NO. 228-86
SHEET NO. 20 OF 21 IS PLAN FILE NO. 228-87
SHEET NO. 21 OF 21 IS PLAN FILE NO. 228-88

ENVIRONMENTAL ENGINEERING SECTION
INFRASTRUCTURE SERVICES DIVISION
DEPARTMENT OF PUBLIC WORKS
MILWAUKEE, WISCONSIN

2012 SANITARY MANHOLE INSPECTION

IN **AREA BOUNDED BY**
FROM **N. 44TH STREET, N. 33RD STREET**
TO **W. FAIRMOUNT AVENUE, W. SILVER SPRING DRIVE**

SCALE	NTS	APPROVED	DATE
1/4 SEC. NO.	171,172,191 192,208,209		
PLAN DATE	12/21/11		DESIGN ENGINEER
DESIGNED BY	R.PORTER		
DRAWN BY	N.OLEJNICZAK		CHIEF DESIGN ENGINEER
CHECKED BY	S.BEKELE	SEE PLAN FILE NO. 198-5-59 FOR SIGNATURES	
SYSTEM NO.	1160,1161,1181,1188 1189,1191,1194 1195,1205,1797		ENGINEER IN CHARGE
EASEMENT NO.	1159,2605	CITY ENGINEER & SPECIAL DEPUTY COMMISSIONER OF PUBLIC WORKS	
CONTRACT NO.		PROJECT NO. 1	C.C. FILE NO.
PROJ. ID.	SM494120101	OFF. NOTICE NO. 12-002	DATE ADOPTED

ESTIMATE OF QUANTITIES

ITEM NO.	QUANTITY	DESCRIPTION
50001	LUMP SUM	BARRICADING
60005	261	SANITARY MANHOLE INSPECTION

SHEET NO. 13 OF 21 PLAN FILE NO. 228-80