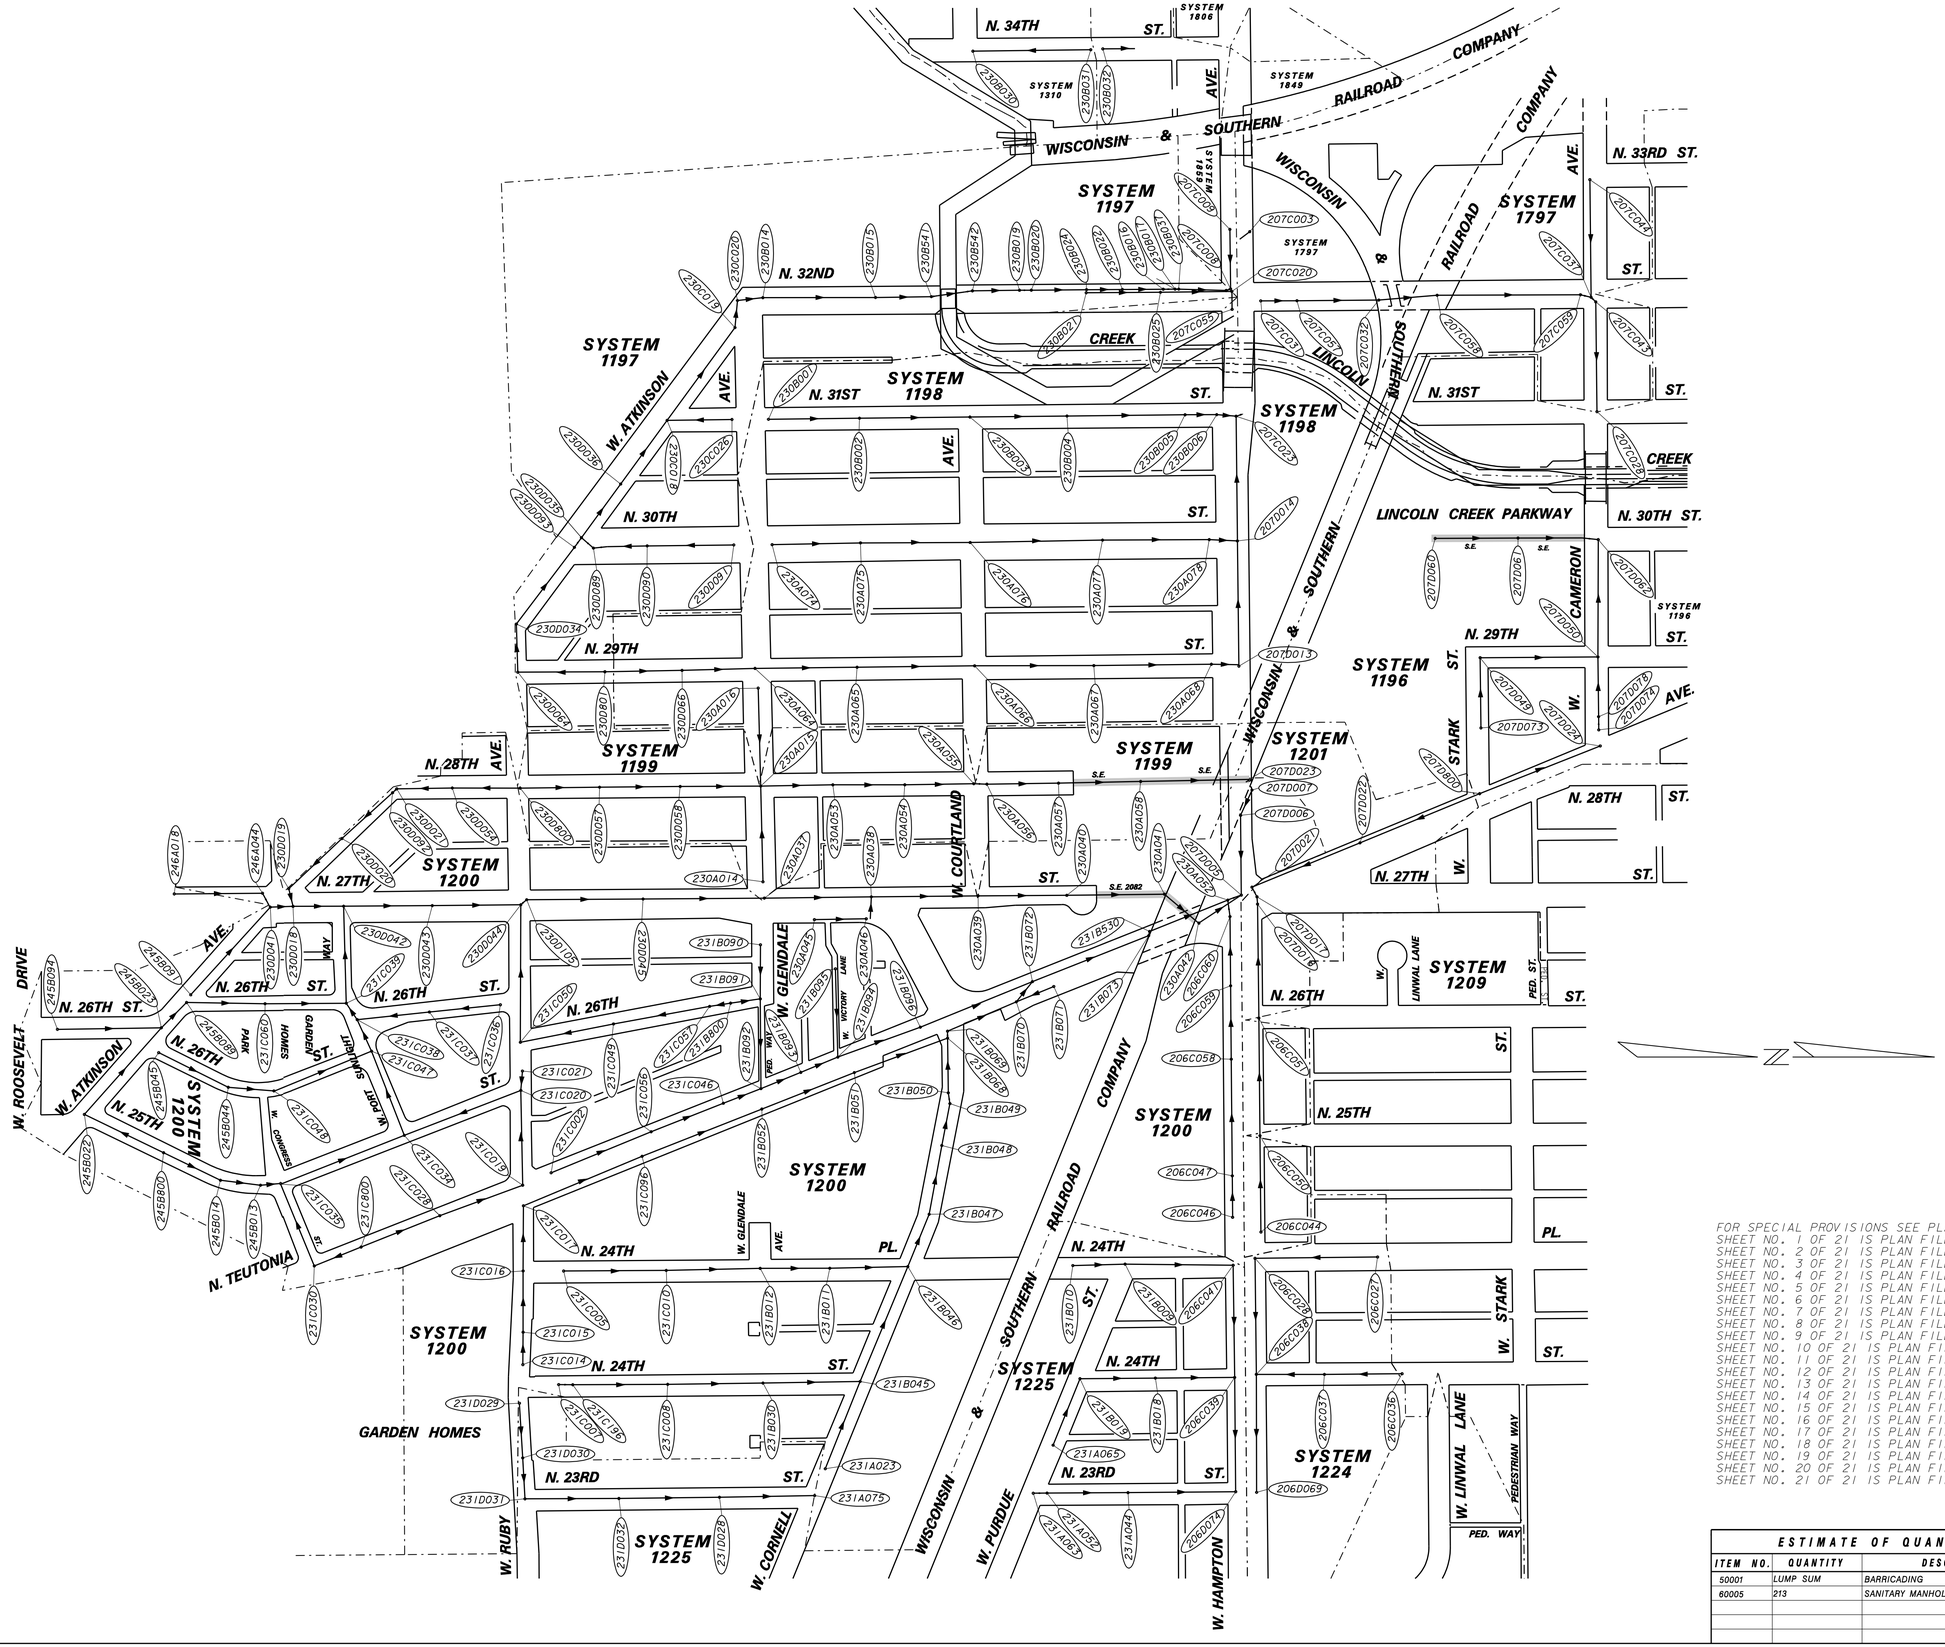

FOR SPECIAL PROVISIONS SEE PLAN FILE NO. 198-5-59
SHEET NO. 1 OF 21 IS PLAN FILE NO. 228-68
SHEET NO. 2 OF 21 IS PLAN FILE NO. 228-69
SHEET NO. 3 OF 21 IS PLAN FILE NO. 228-70
SHEET NO. 4 OF 21 IS PLAN FILE NO. 228-71
SHEET NO. 5 OF 21 IS PLAN FILE NO. 228-72
SHEET NO. 6 OF 21 IS PLAN FILE NO. 228-73
SHEET NO. 7 OF 21 IS PLAN FILE NO. 228-74
SHEET NO. 8 OF 21 IS PLAN FILE NO. 228-75
SHEET NO. 9 OF 21 IS PLAN FILE NO. 228-76
SHEET NO. 10 OF 21 IS PLAN FILE NO. 228-77
SHEET NO. 11 OF 21 IS PLAN FILE NO. 228-78
SHEET NO. 12 OF 21 IS PLAN FILE NO. 228-79
SHEET NO. 13 OF 21 IS PLAN FILE NO. 228-80
SHEET NO. 14 OF 21 IS PLAN FILE NO. 228-81
SHEET NO. 15 OF 21 IS PLAN FILE NO. 228-82
SHEET NO. 16 OF 21 IS PLAN FILE NO. 228-83
SHEET NO. 17 OF 21 IS PLAN FILE NO. 228-84
SHEET NO. 18 OF 21 IS PLAN FILE NO. 228-85
SHEET NO. 19 OF 21 IS PLAN FILE NO. 228-86
SHEET NO. 20 OF 21 IS PLAN FILE NO. 228-87
SHEET NO. 21 OF 21 IS PLAN FILE NO. 228-88

ESTIMATE OF QUANTITIES		
ITEM NO.	QUANTITY	DESCRIPTION
50001	LUMP SUM	BARRICADING
60005	213	SANITARY MANHOLE INSPECTION

ENVIRONMENTAL ENGINEERING SECTION
INFRASTRUCTURE SERVICES DIVISION
DEPARTMENT OF PUBLIC WORKS
MILWAUKEE, WISCONSIN

2012 SANITARY MANHOLE INSPECTION

IN **AREA BOUNDED BY**
FROM **N. 32ND STREET, N. 23RD STREET**
TO **W. ATKINSON AVENUE, W. STARK STREET**

SCALE	NTS	APPROVED	DATE
1/4 SEC. NO.	206,207,230,231 230,231,245,246		DESIGN ENGINEER
PLAN DATE	12/21/11		
DESIGNED BY	R.PORTER		CHIEF DESIGN ENGINEER
DRAWN BY	N.OLEJNICZAK		
CHECKED BY	S.BEKELE		ENGINEER IN CHARGE
SYSTEM NO.	1196,1197,1198,1199 1200,1201,1209,1224 1225,1310,1797,1859	SEE PLAN FILE NO. 198-5-59 FOR SIGNATURES	
EASEMENT NO.	1326,2278	CITY ENGINEER & SPECIAL DEPUTY COMMISSIONER OF PUBLIC WORKS	
CONTRACT NO.		PROJECT NO. 1	C.C. FILE NO.
PROJ. ID.	SM494120101	OFF. NOTICE NO. 12-002	DATE ADOPTED

SHEET NO. 19 OF 21 PLAN FILE NO. **228-86**