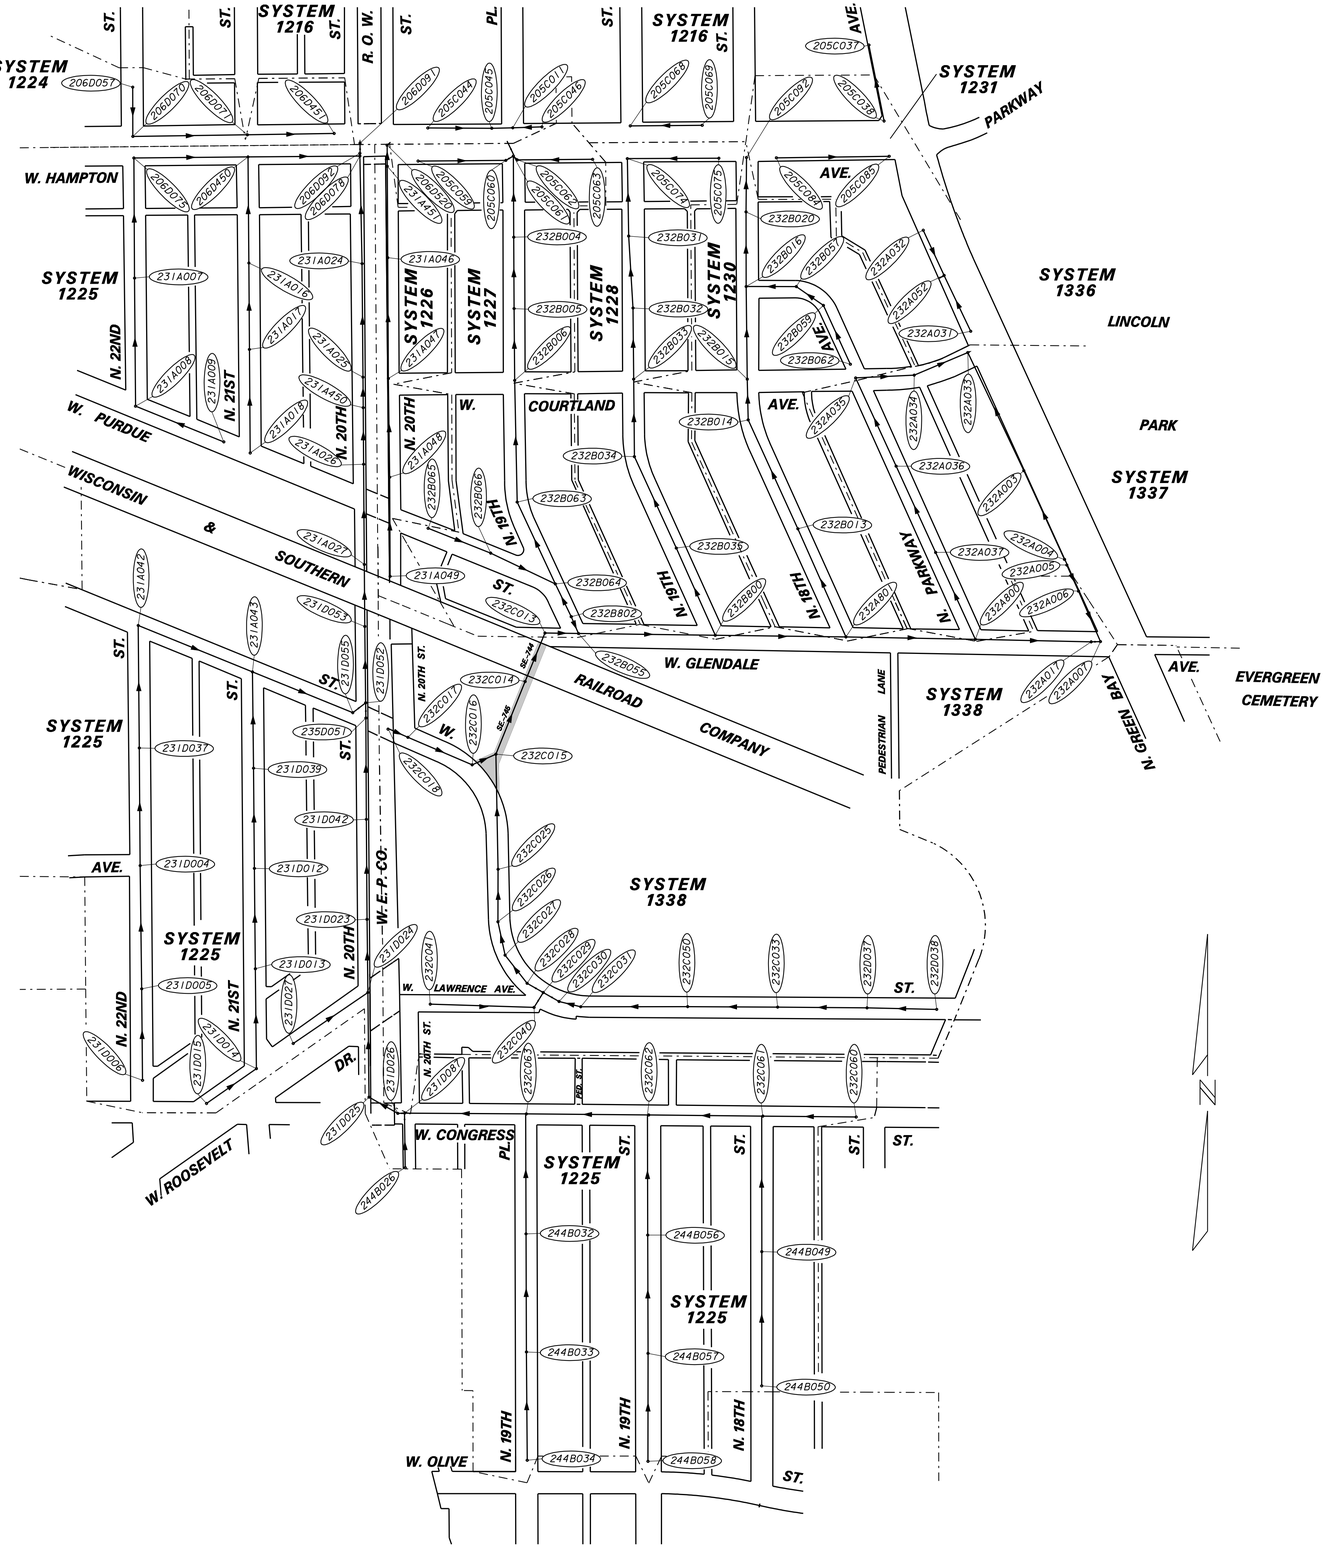

FOR SPECIAL PROVISIONS SEE PLAN FILE NO. 198-5-59
SHEET NO. 1 OF 21 IS PLAN FILE NO. 228-68
SHEET NO. 2 OF 21 IS PLAN FILE NO. 228-69
SHEET NO. 3 OF 21 IS PLAN FILE NO. 228-70
SHEET NO. 4 OF 21 IS PLAN FILE NO. 228-71
SHEET NO. 5 OF 21 IS PLAN FILE NO. 228-72
SHEET NO. 6 OF 21 IS PLAN FILE NO. 228-73
SHEET NO. 7 OF 21 IS PLAN FILE NO. 228-74
SHEET NO. 8 OF 21 IS PLAN FILE NO. 228-75
SHEET NO. 9 OF 21 IS PLAN FILE NO. 228-76
SHEET NO. 10 OF 21 IS PLAN FILE NO. 228-77
SHEET NO. 11 OF 21 IS PLAN FILE NO. 228-78
SHEET NO. 12 OF 21 IS PLAN FILE NO. 228-79
SHEET NO. 13 OF 21 IS PLAN FILE NO. 228-80
SHEET NO. 14 OF 21 IS PLAN FILE NO. 228-81
SHEET NO. 15 OF 21 IS PLAN FILE NO. 228-82
SHEET NO. 16 OF 21 IS PLAN FILE NO. 228-83
SHEET NO. 17 OF 21 IS PLAN FILE NO. 228-84
SHEET NO. 18 OF 21 IS PLAN FILE NO. 228-85
SHEET NO. 19 OF 21 IS PLAN FILE NO. 228-86
SHEET NO. 20 OF 21 IS PLAN FILE NO. 228-87
SHEET NO. 21 OF 21 IS PLAN FILE NO. 228-88

ESTIMATE OF QUANTITIES

ITEM NO.	QUANTITY	DESCRIPTION
50001	LUMP SUM	BARRICADING
60005	136	SANITARY MANHOLE INSPECTION

ENVIRONMENTAL ENGINEERING SECTION
INFRASTRUCTURE SERVICES DIVISION
DEPARTMENT OF PUBLIC WORKS
MILWAUKEE, WISCONSIN

2012 SANITARY MANHOLE INSPECTION

IN **AREA BOUNDED BY**
FROM N. 22ND STREET, N. GREEN BAY AVENUE
TO W. OLIVE STREET, W HAMPTON AVENUE

SCALE	NTS	APPROVED	DATE
1/4 SEC. NO.	205,206,231 232,244		
PLAN DATE	12/21/11		DESIGN ENGINEER
DESIGNED BY	R.PORTER		
DRAWN BY	N.OLEJNICZAK		CHIEF DESIGN ENGINEER
CHECKED BY	S.BEKELE		
SYSTEM NO.	1216,1225,1226 1227,1228,1230 1336,1337,1338		ENGINEER IN CHARGE
EASEMENT NO.	744,745	CITY ENGINEER & SPECIAL DEPUTY COMMISSIONER OF PUBLIC WORKS	
CONTRACT NO.		PROJECT NO. 1	C.C. FILE NO.
PROJ. ID.	SM494120101	OFF. NOTICE NO. 12-002	DATE ADOPTED

SEE PLAN FILE NO. 198-5-59 FOR SIGNATURES

SHEET NO. 20 OF 21 PLAN FILE NO. 228-87