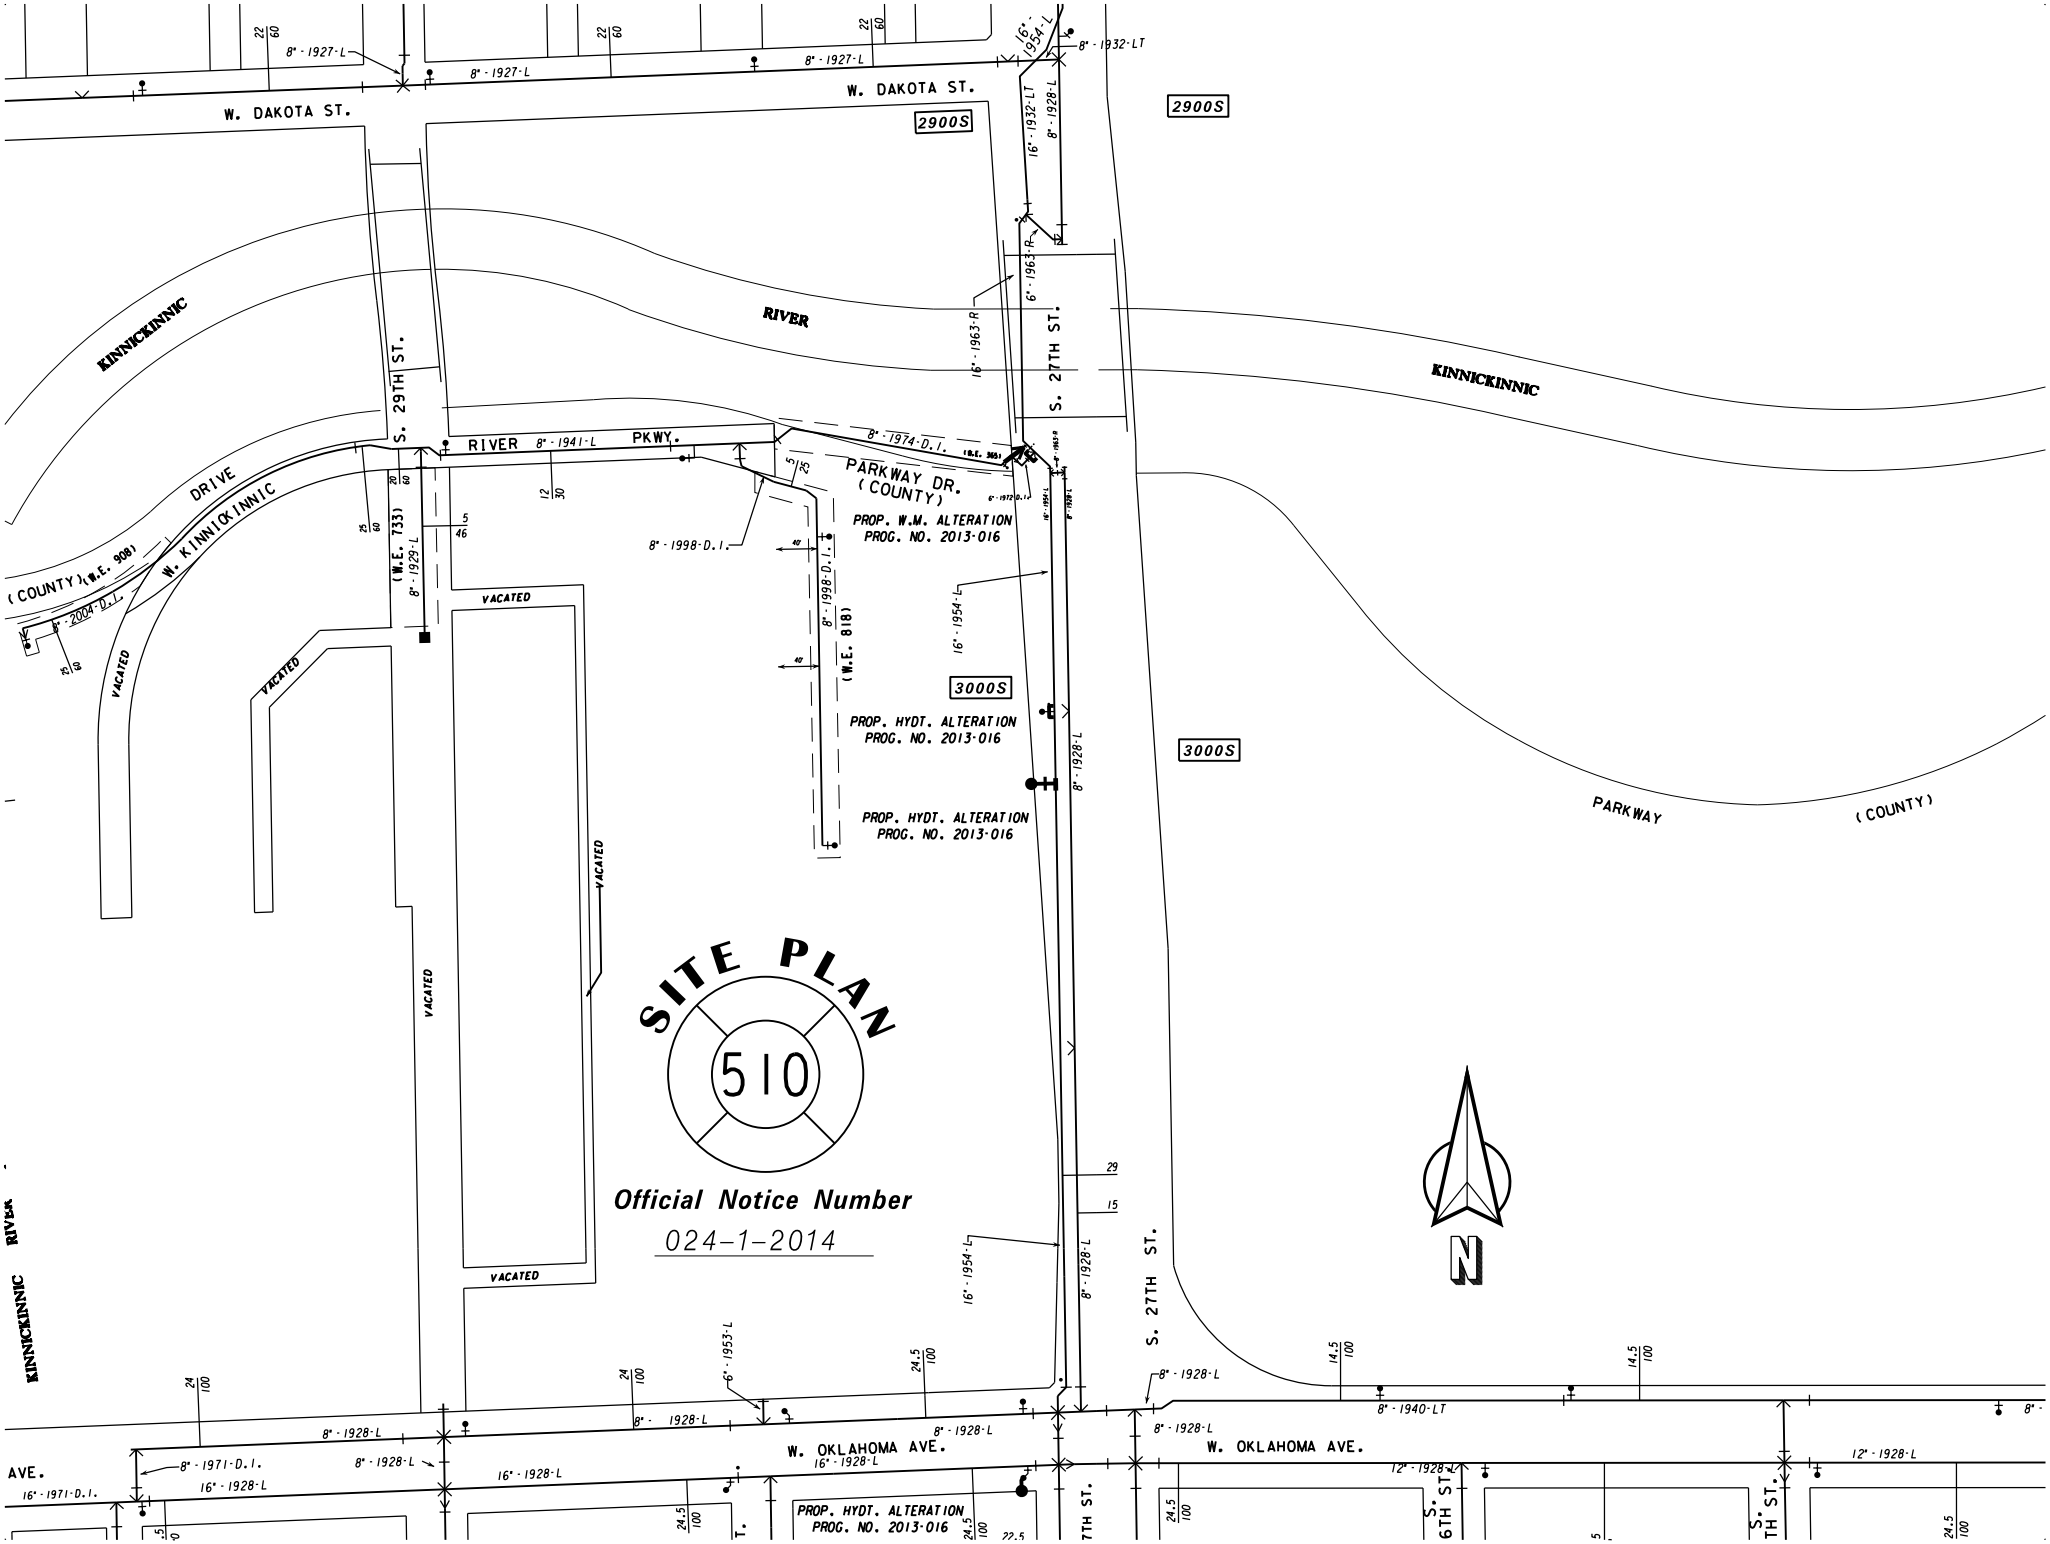
W. DAKOTA ST.
2900S
KINNICKINNIC
RIVER
S. 29TH ST.
S. 27TH ST.
RIVER PKWY.
PARKWAY DR. (COUNTY)
PROP. W.M. ALTERATION PROG. NO. 2013-016
(W.E. 733)
(W.E. 818)
VACATED
3000S
PROP. HYDT. ALTERATION PROG. NO. 2013-016
PARKWAY (COUNTY)
W. KINNICKINNIC DRIVE
(COUNTY)(W.E. 908)
SITE PLAN
510
Official Notice Number
024-1-2014
N
W. OKLAHOMA AVE.
S. 6TH ST.