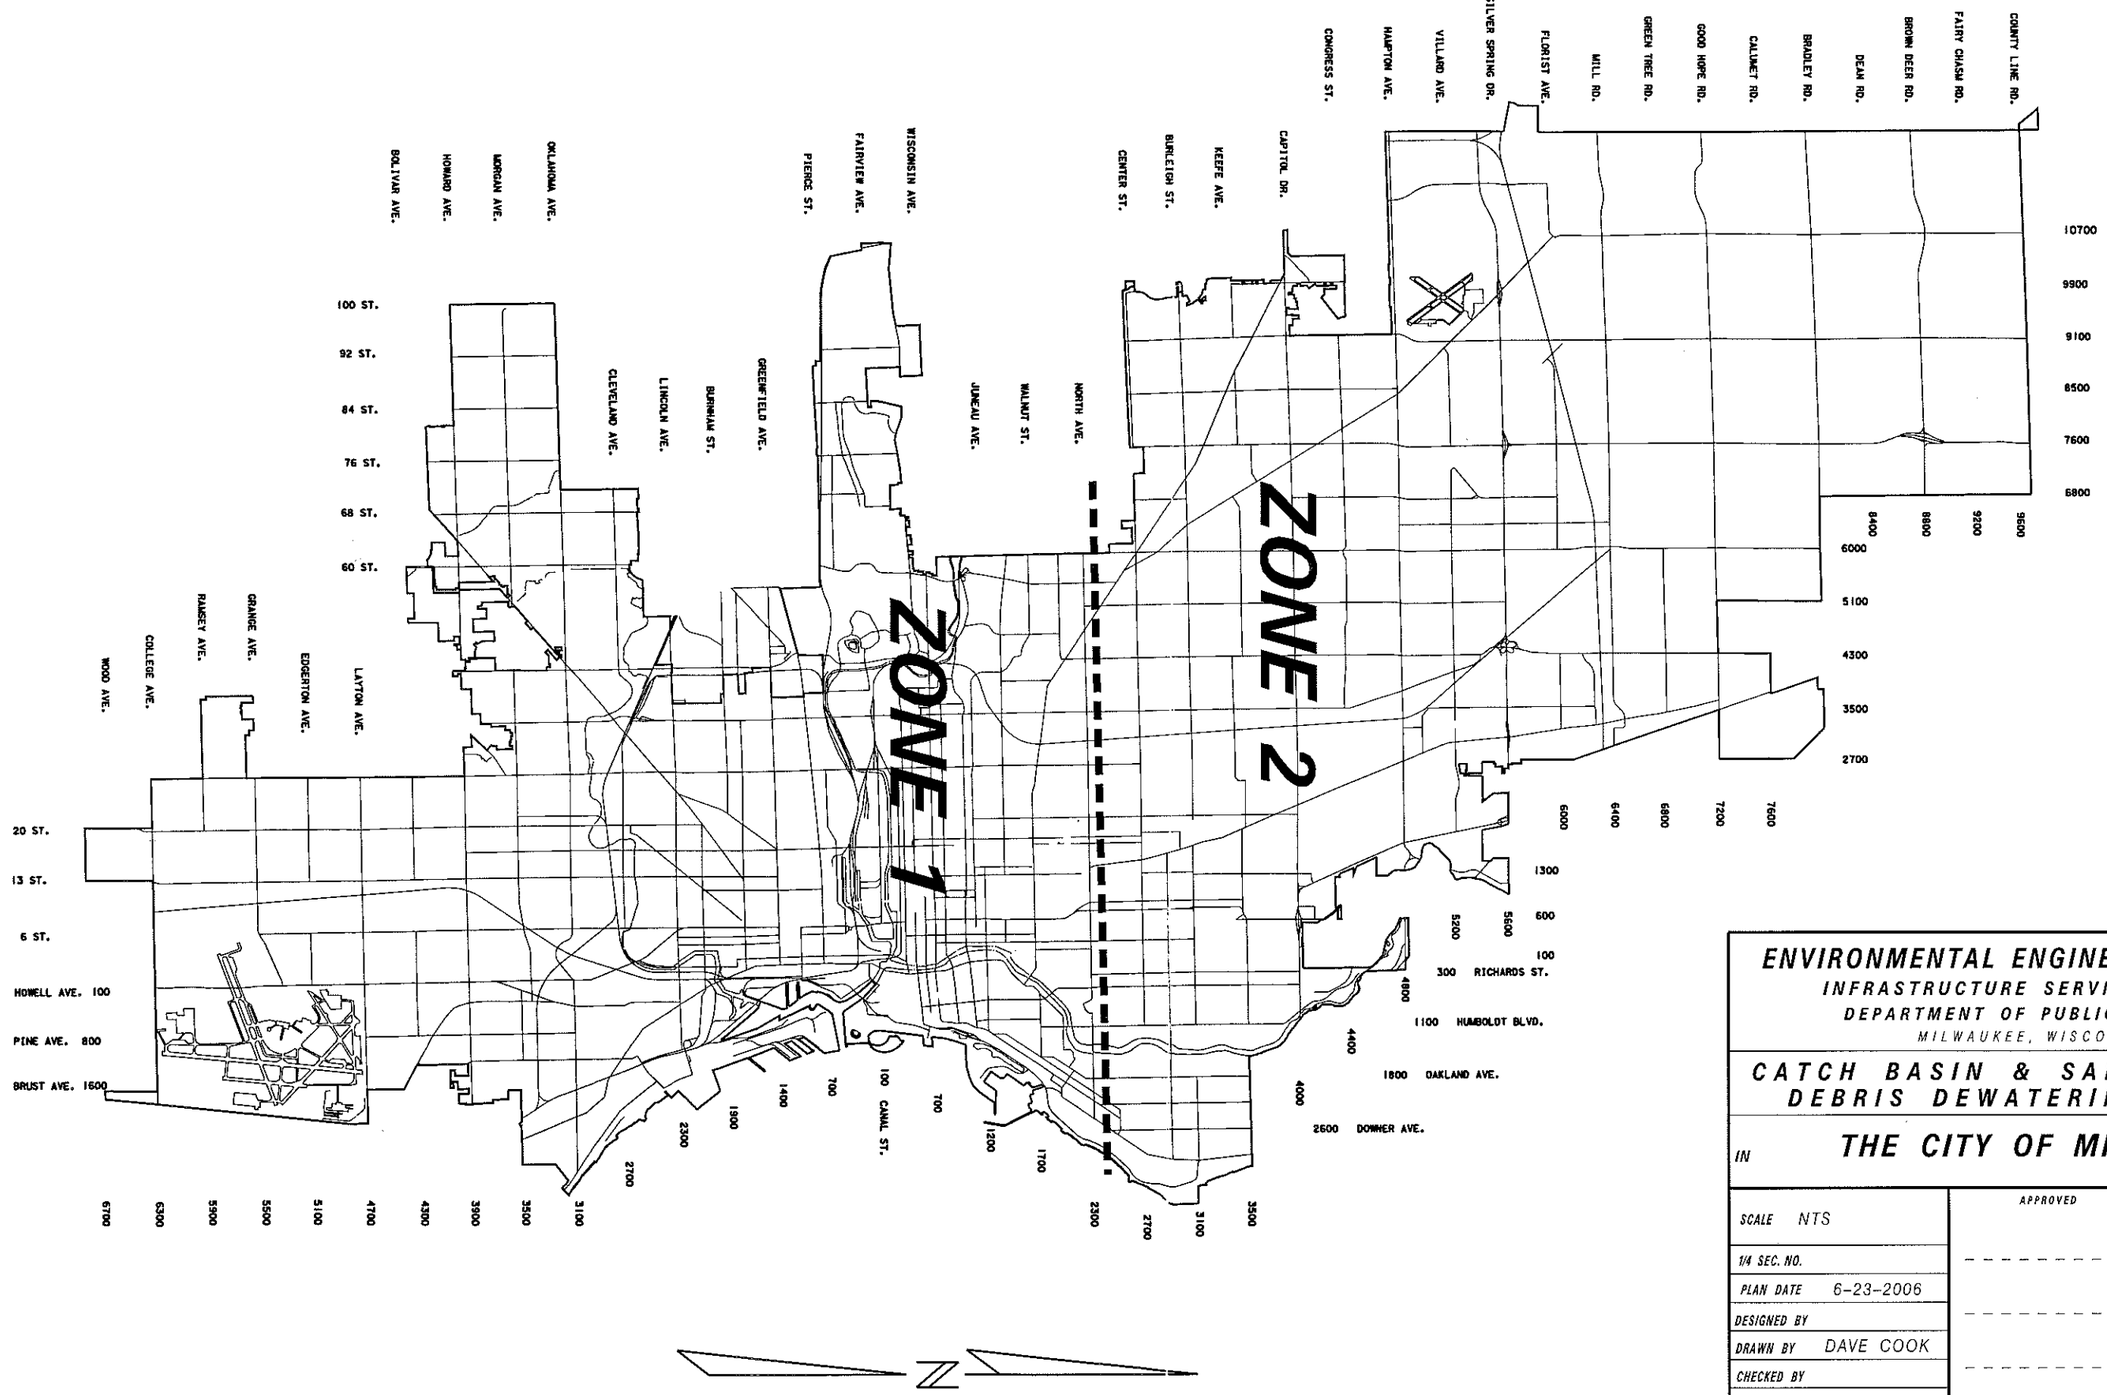

ENVIRONMENTAL ENGINEERING SECTION

INFRASTRUCTURE SERVICES DIVISION

DEPARTMENT OF PUBLIC WORKS

MILWAUKEE, WISCONSIN

CATCH BASIN & SANITARY SEWER DEBRIS DEWATERING PROJECT

IN **THE CITY OF MILWAUKEE**

SCALE NTS	APPROVED	DATE
1/4 SEC. NO.		DESIGN ENGINEER
PLAN DATE 6-23-2006		
DESIGNED BY		CHIEF DESIGN ENGINEER
DRAWN BY DAVE COOK		
CHECKED BY		ENGINEER IN CHARGE
SYSTEM NO.		
EASEMENT NO.	CITY ENGINEER & SPECIAL DEPUTY COMMISSIONER OF PUBLIC WORKS	
CONTRACT NO.	PROJECT NO.	C.C. FILE NO.
PROJ. ID.	OFF. NOTICE NO.	DATE ADOPTED

SHEET NO. OF PLAN FILE NO. **211-60**