5

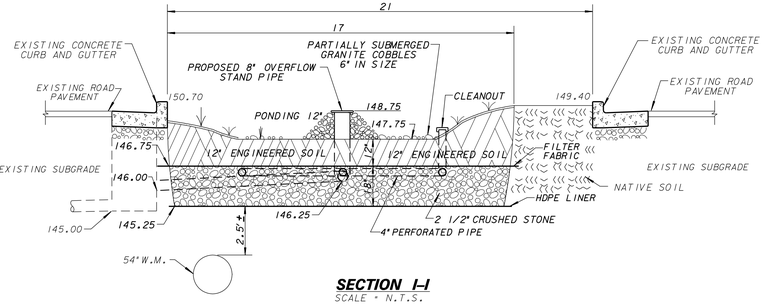

SECTION I–I
SCALE = N.T.S.

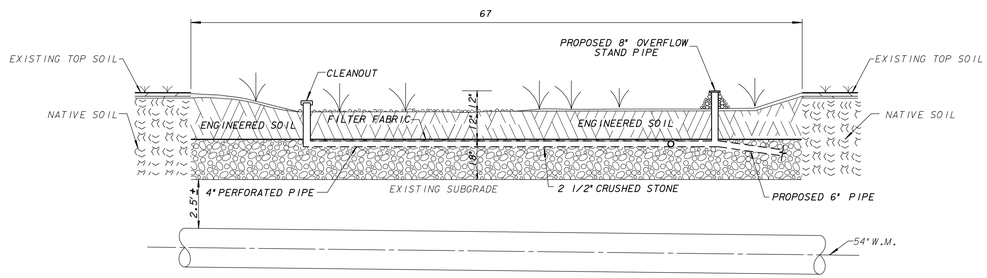

SECTION J–J
SCALE = N.T.S.

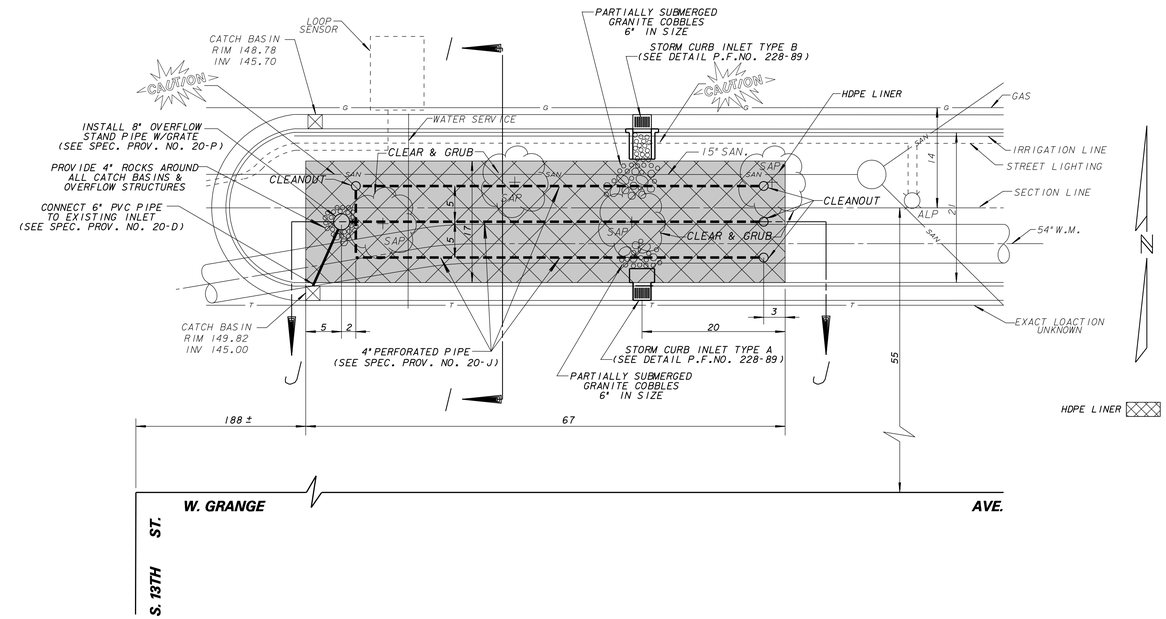

6

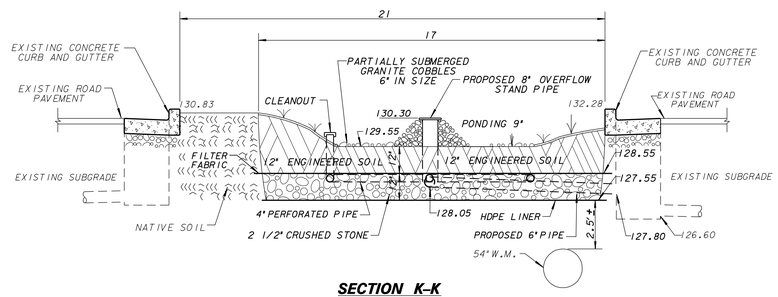

SECTION K–K
SCALE = N.T.S.

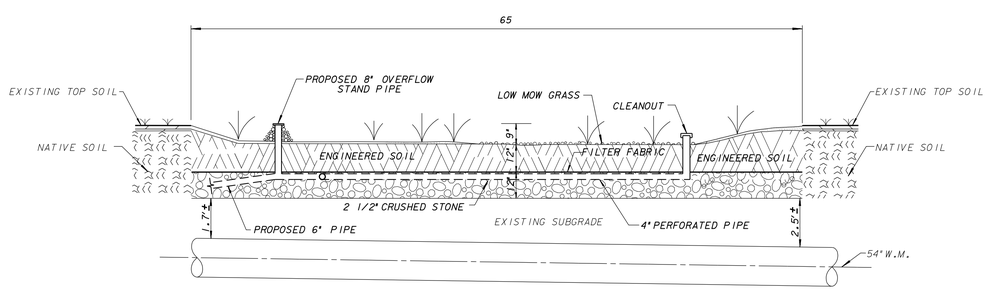

SECTION L–L
SCALE = N.T.S.

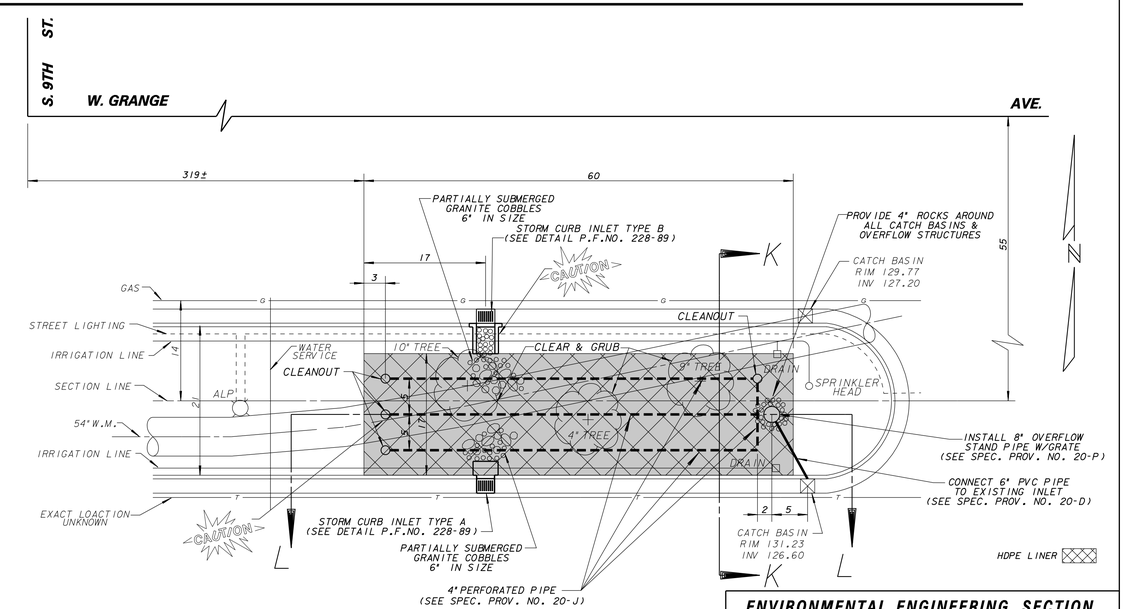

FOR SPECIAL PROVISIONS SEE PLAN FILE NO. 198-5-61
SHEET 1 OF 8 IS PLAN FILE NO. 228-89
SHEET 2 OF 8 IS PLAN FILE NO. 229-97
SHEET 3 OF 8 IS PLAN FILE NO. 229-98
SHEET 4 OF 8 IS PLAN FILE NO. 229-99
SHEET 5 OF 8 IS PLAN FILE NO. 229-100
SHEET 6 OF 8 IS PLAN FILE NO. 230-1
SHEET 7 OF 8 IS PLAN FILE NO. 230-2
SHEET 8 OF 8 IS PLAN FILE NO. 230-3

WISCONSIN
TIMOTHY J. THUR
E-26640
MILWAUKEE, WI
PROFESSIONAL ENGINEER

CALL DIGGERS HOTLINE
1-800-242-8511
TOLL FREE TO OBTAIN LOCATION OF UNDERGROUND
BEFORE YOU DIG, WISCONSIN STATUTE 182.0175 REQUIRES
MIN. OF 3 WORK DAYS NOTICE BEFORE YOU EXCAVATE

NO.	BY	REVISION	DATE

AS BUILT CONTRACT NO.
DATE ENT'D. ENT'D. BY

ESTIMATE OF QUANTITIES

ITEM NO.	QUANTITY	DESCRIPTION
44009	2 EA.	CONCRETE STORM INLET TYPE "A"
44010	2 EA.	CONCRETE STORM INLET TYPE "B"
50001	LUMP SUM	BARRICADING
50012	35 LIN. IN.	TREE CLEARING
50013	35 LIN. IN.	TREE GRUBBING
50015	LUMP SUM	EROSION CONTROL
50025	44 SQ. YDS.	TYPE "A" LAWN REPLACEMENT
50043	20 SQ. YDS.	6" GRANITE COBBLES
50300	8 EA.	PAVEMENT DOWELS
50316	48 LIN. FT.	CONCRETE CURB AND GUTTER
70041	358 LIN. FT.	4" PERFORATED PVC STORM UNDERDRAIN
91056	96 CU. YDS.	ENGINEERED SOIL
91153	120 CU YDS.	2 1/2" CRUSHED STONE
92021	240 SQ. YDS	FILTER FABRIC
92032	240 SQ. YDS.	H.D.P.E. POND LINER
92034	2 EA.	8" DIA. OVERFLOW STANDPIPES W/GRATES CLASS "C" BEDDING
95009	606 EA.	PLANT POT
95014	23 EA.	6" DIA. STORM DRAIN CLASS "C" BEDDING
95015	2 EA.	12" X 15" INFORMATION SIGNS

ENVIRONMENTAL ENGINEERING SECTION
INFRASTRUCTURE SERVICES DIVISION
DEPARTMENT OF PUBLIC WORKS
MILWAUKEE, WISCONSIN

GREEN STREET MEDIAN

IN	W. GRANGE AVENUE
FROM	188'± EAST OF S. 9TH STREET
TO	255'± EAST OF S. 9TH STREET
FROM	319'± EAST OF S. 13TH STREET
TO	379'± EAST OF S. 13TH STREET
SCALE HORIZONTAL	1" = 10'
SCALE VERTICAL	N.T.S.
1/4 SEC. NO.	642, 671
PLAN DATE	3/30/12
DESIGNED BY	A. MUNOZ
DRAWN BY	D. LEFLORE
CHECKED BY	S. BEKELE
SYSTEM NO.	2512, 2516
EASEMENT NO.	
CONTRACT NO.	
PROJ. ID.	SM493110101

APPROVED	DATE
Timothy J. Thur	3/30/2012 DESIGN ENGINEER
for Martin Cegarra	3/30/2012 CHIEF DESIGN ENGINEER
	3/30/2012 ENGINEER IN CHARGE
CITY ENGINEER & SPECIAL DEPUTY COMMISSIONER OF PUBLIC WORKS	
PROJECT NO. 1	C.C. FILE NO.
OFF. NOTICE NO. 34	DATE ADOPTED

SHEET NO. 4 OF 8 PLAN FILE NO. 229–99

MMSD _____ SCANNED _____ MICROFILMED _____