9

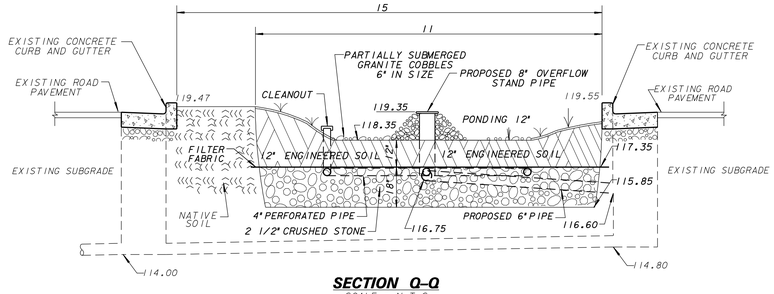

SECTION Q–Q
SCALE - N.T.S.

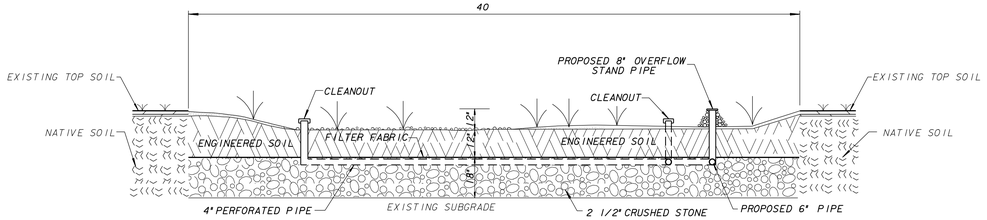

SECTION R–R
SCALE - N.T.S.

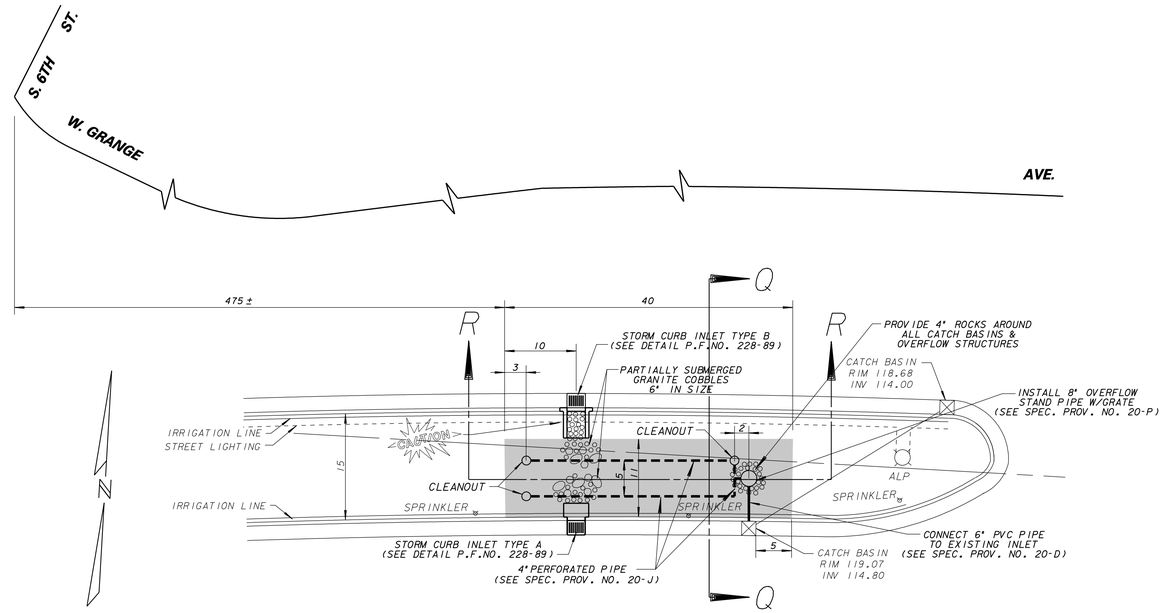

10

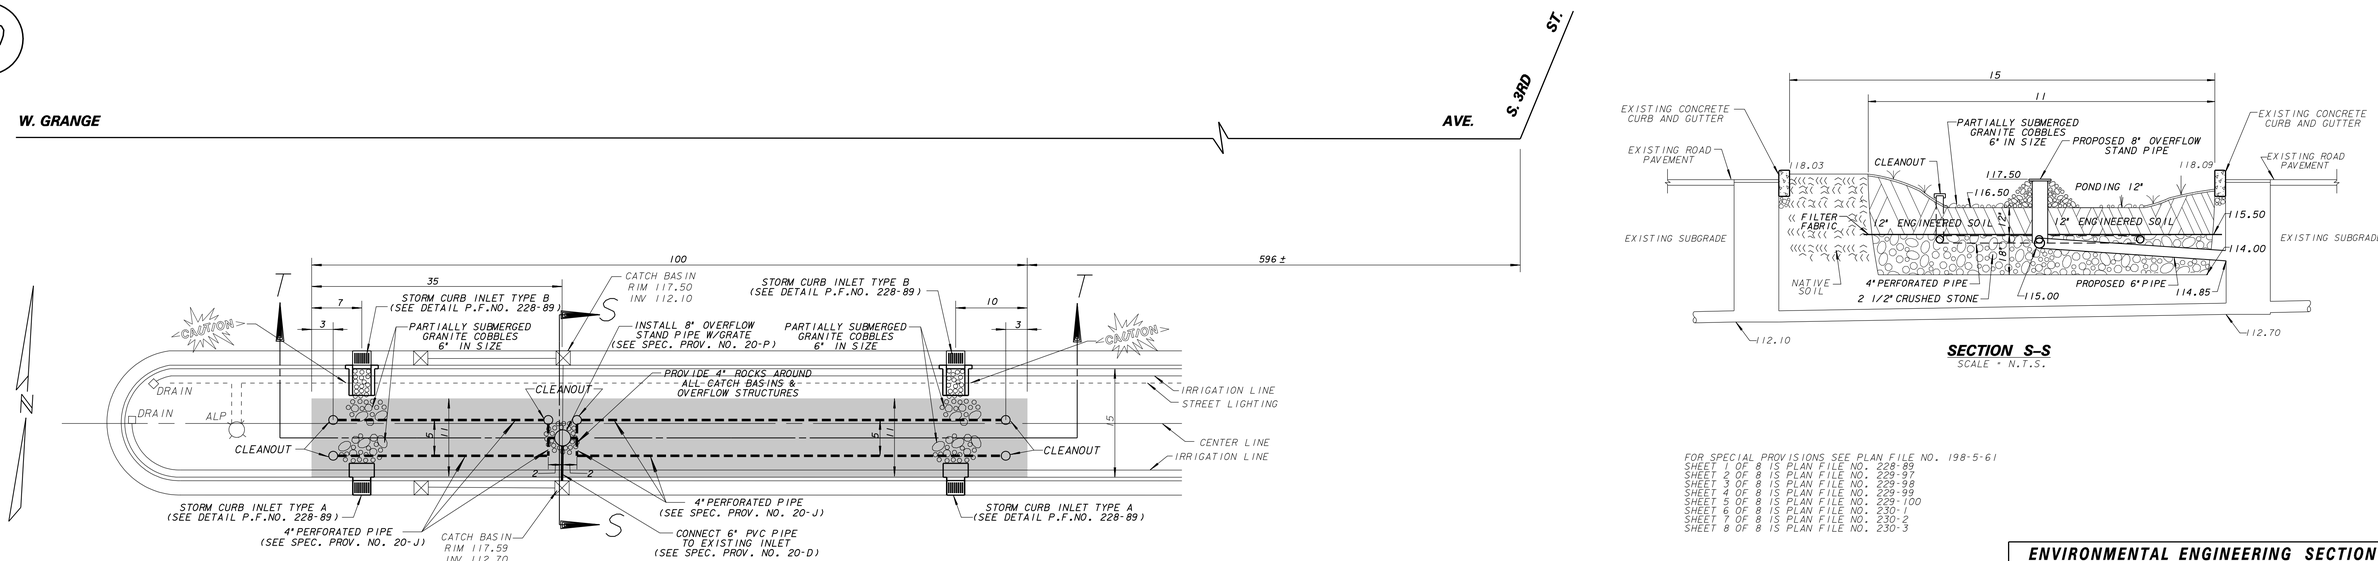

SECTION S–S
SCALE - N.T.S.

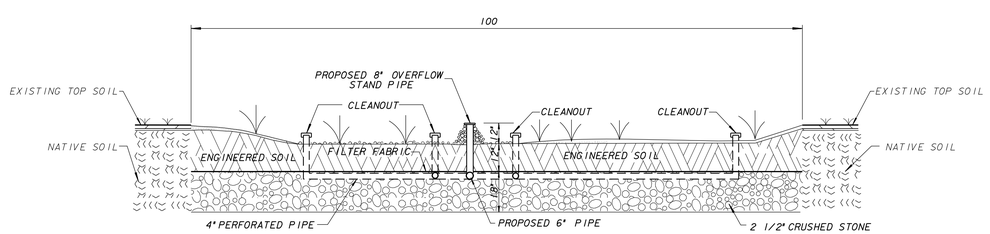

SECTION T–T
SCALE - N.T.S.

FOR SPECIAL PROVISIONS SEE PLAN FILE NO. 198-5-61
SHEET 1 OF 8 IS PLAN FILE NO. 228-89
SHEET 2 OF 8 IS PLAN FILE NO. 229-97
SHEET 3 OF 8 IS PLAN FILE NO. 229-98
SHEET 4 OF 8 IS PLAN FILE NO. 229-99
SHEET 5 OF 8 IS PLAN FILE NO. 229-100
SHEET 6 OF 8 IS PLAN FILE NO. 230-1
SHEET 7 OF 8 IS PLAN FILE NO. 230-2
SHEET 8 OF 8 IS PLAN FILE NO. 230-3

WISCONSIN TIMOTHY J. THUR E-26640 MILWAUKEE, WI PROFESSIONAL ENGINEER

CALL DIGGERS HOTLINE
1-800-242-8511
TOLL FREE TO OBTAIN LOCATION OF UNDERGROUND BEFORE YOU DIG. WISCONSIN STATUTE 182.0715 REQUIRES MIN. OF 3 WORK DAYS NOTICE BEFORE YOU EXCAVATE

NO.	BY	REVISION	DATE

AS BUILT CONTRACT NO.
DATE ENT'D. ENT'D. BY

ESTIMATE OF QUANTITIES

ITEM NO.	QUANTITY	DESCRIPTION
44009	3 EA.	CONCRETE STORM INLET TYPE "A"
44010	3 EA.	CONCRETE STORM INLET TYPE "B"
50001	LUMP SUM	BARRICADING
50015	LUMP SUM	EROSION CONTROL
50025	41 SQ. YDS.	TYPE "A" LAWN REPLACEMENT
50043	30 SQ. YDS.	6" GRANITE COBBLES
50300	12 EA.	PAVEMENT DOWELS
50316	72 LIN. FT.	CONCRETE CURB AND GUTTER
70041	269 LIN. FT.	4" PERFORATED PVC STORM UNDERDRAIN
91056	69 CU. YDS.	ENGINEERED SOIL
91153	86 CU YDS.	2 1/2" CRUSHED STONE
92021	172 SQ. YDS	FILTER FABRIC
92034	2 EA.	8" DIA. OVERFLOW STANDPIPES W/GRATES CLASS "C" BEDDING
95009	433 EA.	PLANT POT
95014	12 EA.	6" DIA. STORM DRAIN CLASS "C" BEDDING
95015	2 EA.	12" X 15" INFORMATION SIGNS

ENVIRONMENTAL ENGINEERING SECTION
INFRASTRUCTURE SERVICES DIVISION
DEPARTMENT OF PUBLIC WORKS
MILWAUKEE, WISCONSIN

GREEN STREET MEDIAN

IN	**W. GRANGE AVENUE**
FROM	475'± EAST OF S. 6TH STREET
TO	515'± EAST OF S. 6TH STREET
FROM	596'± WEST OF S. 3RD STREET
TO	696'± WEST OF S. 3RD STREET

		APPROVED	DATE
SCALE	HORIZONTAL 1" = 10' VERTICAL N.T.S.		
1/4 SEC. NO.	641	DESIGN ENGINEER	3/30/2012
PLAN DATE	3/30/12	CHIEF DESIGN ENGINEER	3/30/2012
DESIGNED BY	A. MUNOZ	ENGINEER IN CHARGE	3/30/2012
DRAWN BY	D. LEFLORE	CITY ENGINEER & SPECIAL DEPUTY COMMISSIONER OF PUBLIC WORKS	
CHECKED BY	S. BEKELE		
SYSTEM NO.	2512		
EASEMENT NO.			
CONTRACT NO.		PROJECT NO. 1	C.C. FILE NO.
PROJ. ID.	SM493110101	OFF. NOTICE NO. 34	DATE ADOPTED

SHEET NO. 6 OF 8 PLAN FILE NO. 230–1

MMSD _____ SCANNED _____ MICROFILMED _____