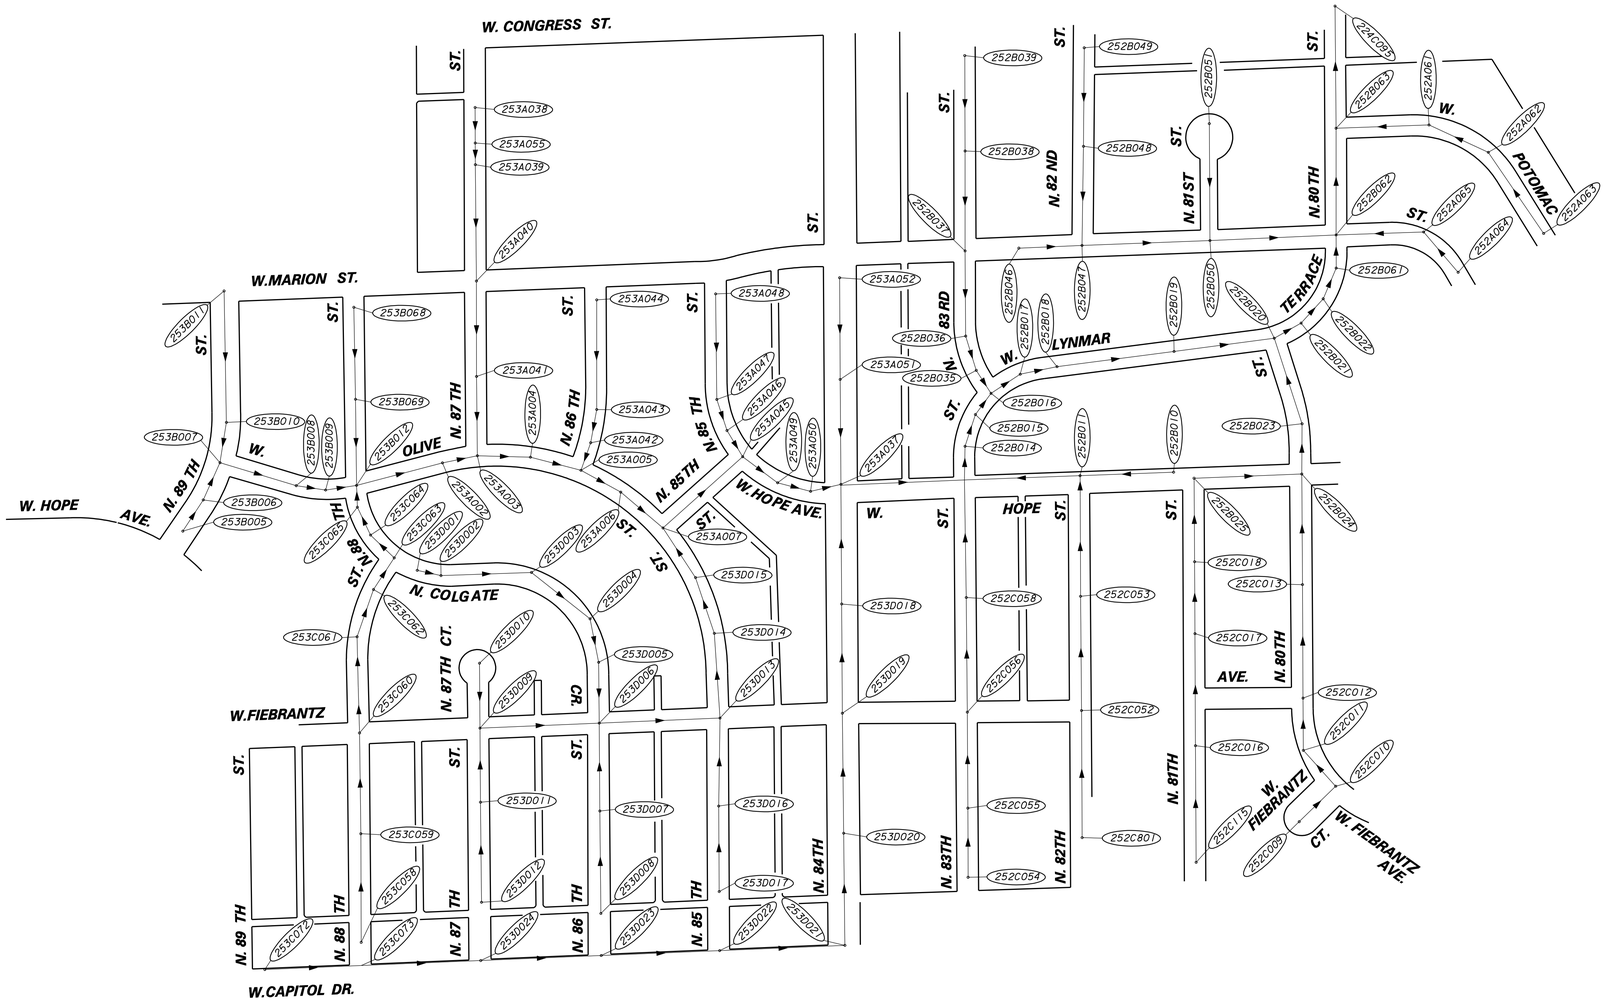

1246

FOR SPECIAL PROVISIONS SEE PLAN FILE NO. 198-5-66
SHEET NO. 1 OF 32 IS PLAN FILE NO. 232-13
SHEET NO. 2 OF 32 IS PLAN FILE NO. 232-14
SHEET NO. 3 OF 32 IN PLAN FILE NO. 232-15
SHEET NO. 4 OF 32 IS PLAN FILE NO. 232-16
SHEET NO. 5 OF 32 IS PLAN FILE NO. 232-17
SHEET NO. 6 OF 32 IS PLAN FILE NO. 232-18
SHEET NO. 7 OF 32 IS PLAN FILE NO. 232-19
SHEET NO. 8 OF 32 IS PLAN FILE NO. 232-20
SHEET NO. 9 OF 32 IS PLAN FILE NO. 232-21
SHEET NO. 10 OF 32 IS PLAN FILE NO. 232-22
SHEET NO. 11 OF 32 IS PLAN FILE NO. 232-23
SHEET NO. 12 OF 32 IS PLAN FILE NO. 232-24
SHEET NO. 13 OF 32 IS PLAN FILE NO. 232-25
SHEET NO. 14 OF 32 IS PLAN FILE NO. 232-26
SHEET NO. 15 OF 32 IS PLAN FILE NO. 232-27
SHEET NO. 16 OF 32 IS PLAN FILE NO. 232-28
SHEET NO. 17 OF 32 IS PLAN FILE NO. 232-29
SHEET NO. 18 OF 32 IS PLAN FILE NO. 232-30
SHEET NO. 19 OF 32 IS PLAN FILE NO. 232-31
SHEET NO. 20 OF 32 IS PLAN FILE NO. 232-32
SHEET NO. 21 OF 32 IS PLAN FILE NO. 232-33
SHEET NO. 22 OF 32 IS PLAN FILE NO. 232-34
SHEET NO. 23 OF 32 IS PLAN FILE NO. 232-35
SHEET NO. 24 OF 32 IS PLAN FILE NO. 232-36
SHEET NO. 25 OF 32 IS PLAN FILE NO. 232-37
SHEET NO. 26 OF 32 IS PLAN FILE NO. 232-38
SHEET NO. 27 OF 32 IS PLAN FILE NO. 232-39
SHEET NO. 28 OF 32 IS PLAN FILE NO. 232-40
SHEET NO. 29 OF 32 IS PLAN FILE NO. 232-41
SHEET NO. 30 OF 32 IS PLAN FILE NO. 232-42
SHEET NO. 31 OF 32 IS PLAN FILE NO. 232-43
SHEET NO. 32 OF 32 IS PLAN FILE NO. 232-44

WISCONSIN
TIMOTHY J. THUR
E-26640
MILWAUKEE, WI
PROFESSIONAL ENGINEER

N

ESTIMATE OF QUANTITIES		
ITEM NO.	QUANTITY	DESCRIPTION
60005	117	MANHOLE INSPECTION
50001	LUMP SUM	BARRICADING

NO.	BY	REVISION	DATE

AS BUILT CONTRACT NO.
DATE ENT'D. ENT'D. BY

ENVIRONMENTAL ENGINEERING SECTION
INFRASTRUCTURE SERVICES DIVISION
DEPARTMENT OF PUBLIC WORKS
MILWAUKEE, WISCONSIN

2013 SANITARY MANHOLE INSPECTION

IN **AREA BOUNDED BY**
FROM **N. 89TH STREET, N. 77TH STREET**
TO **W. CONGRESS STREET, W. CAPITOL DRIVE**

		APPROVED	DATE
SCALE	NTS		
1/4 SEC. NO.	252,253		DESIGN ENGINEER
PLAN DATE	11-30-12		
DESIGNED BY	S.BEKELE	Timothy J. Thur	12/18/2012 ENGINEER IN CHARGE
DRAWN BY	N.OLEJNICZAK		
CHECKED BY	K.OBRIEN		12/18/2012
SYSTEM NO.	1246		CITY ENGINEER & SPECIAL DEPUTY COMMISSIONER OF PUBLIC WORKS
EASEMENT NO.			
CONTRACT NO.		PROJECT NO. 1	C.C. FILE NO. 121095
PROJ. ID.	SM494130101	OFF. NOTICE NO. 13-006	DATE ADOPTED 1-18-13

SHEET NO. 11 OF 32 PLAN FILE NO. 232-23

MICROFILMED