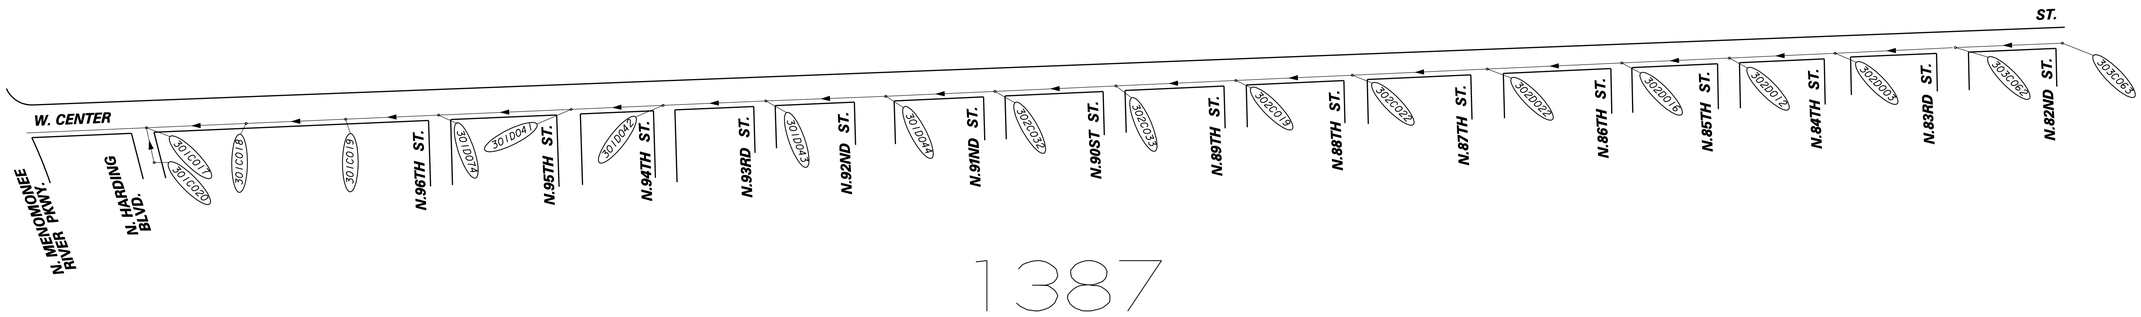

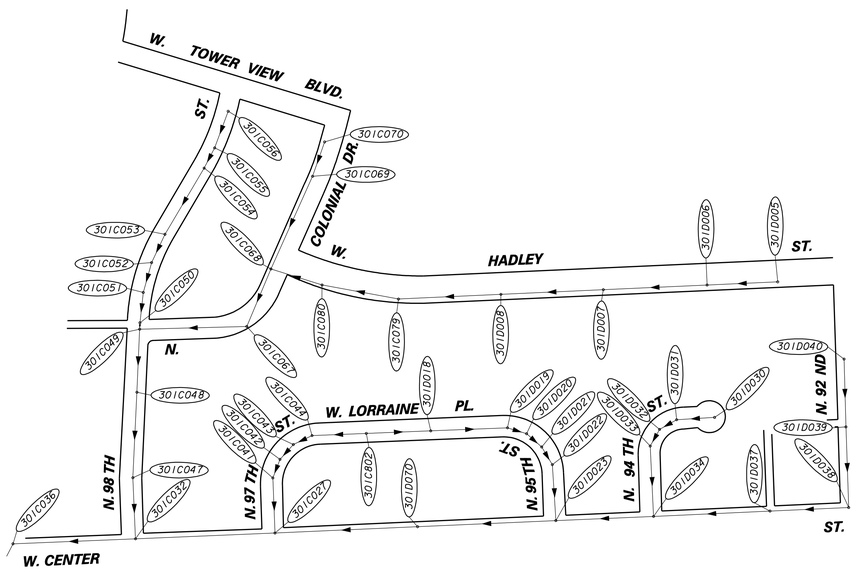

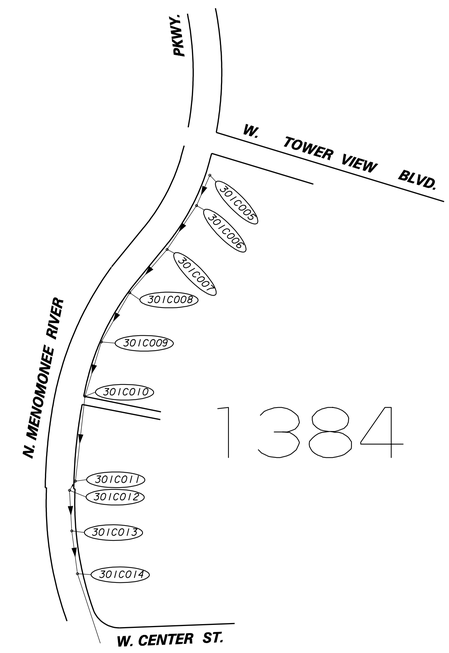

FOR SPECIAL PROVISIONS SEE PLAN FILE NO. 198-5-66
SHEET NO. 1 OF 32 IS PLAN FILE NO. 232-13
SHEET NO. 2 OF 32 IS PLAN FILE NO. 232-14
SHEET NO. 3 OF 32 IN PLAN FILE NO. 232-15
SHEET NO. 4 OF 32 IS PLAN FILE NO. 232-16
SHEET NO. 5 OF 32 IS PLAN FILE NO. 232-17
SHEET NO. 6 OF 32 IS PLAN FILE NO. 232-18
SHEET NO. 7 OF 32 IS PLAN FILE NO. 232-19
SHEET NO. 8 OF 32 IS PLAN FILE NO. 232-20
SHEET NO. 9 OF 32 IS PLAN FILE NO. 232-21
SHEET NO. 10 OF 32 IS PLAN FILE NO. 232-22
SHEET NO. 11 OF 32 IS PLAN FILE NO. 232-23
SHEET NO. 12 OF 32 IS PLAN FILE NO. 232-24
SHEET NO. 13 OF 32 IS PLAN FILE NO. 232-25
SHEET NO. 14 OF 32 IS PLAN FILE NO. 232-26
SHEET NO. 15 OF 32 IS PLAN FILE NO. 232-27
SHEET NO. 16 OF 32 IS PLAN FILE NO. 232-28
SHEET NO. 17 OF 32 IS PLAN FILE NO. 232-29
SHEET NO. 18 OF 32 IS PLAN FILE NO. 232-30
SHEET NO. 19 OF 32 IS PLAN FILE NO. 232-31
SHEET NO. 20 OF 32 IS PLAN FILE NO. 232-32
SHEET NO. 21 OF 32 IS PLAN FILE NO. 232-33
SHEET NO. 22 OF 32 IS PLAN FILE NO. 232-34
SHEET NO. 23 OF 32 IS PLAN FILE NO. 232-35
SHEET NO. 24 OF 32 IS PLAN FILE NO. 232-36
SHEET NO. 25 OF 32 IS PLAN FILE NO. 232-37
SHEET NO. 26 OF 32 IS PLAN FILE NO. 232-38
SHEET NO. 27 OF 32 IS PLAN FILE NO. 232-39
SHEET NO. 28 OF 32 IS PLAN FILE NO. 232-40
SHEET NO. 29 OF 32 IS PLAN FILE NO. 232-41
SHEET NO. 30 OF 32 IS PLAN FILE NO. 232-42
SHEET NO. 31 OF 32 IS PLAN FILE NO. 232-43
SHEET NO. 32 OF 32 IS PLAN FILE NO. 232-44

WISCONSIN
TIMOTHY J. THUR
E-26640
MILWAUKEE, WI
PROFESSIONAL ENGINEER

N

ESTIMATE OF QUANTITIES

ITEM NO.	QUANTITY	DESCRIPTION
60005	73	MANHOLE INSPECTION
50001	LUMP SUM	BARRICADING

NO.	BY	REVISION	DATE

AS BUILT CONTRACT NO.
DATE ENT'D. ENT'D. BY

ENVIRONMENTAL ENGINEERING SECTION
INFRASTRUCTURE SERVICES DIVISION
DEPARTMENT OF PUBLIC WORKS
MILWAUKEE, WISCONSIN

2013 SANITARY MANHOLE INSPECTION

IN **AREA BOUNDED BY**
FROM N. MENOMONEE RIVER PARKWAY, N. 82ND STREET
TO W. TOWER VIEW ROAD, W. CENTER STREET

		APPROVED	DATE
SCALE	NTS		
1/4 SEC. NO.	301,302,303		DESIGN ENGINEER
PLAN DATE	11-30-12		
DESIGNED BY	S.BEKELE	Timothy J. Thur	12/18/2012
DRAWN BY	N.OLEJNICZAK		ENGINEER IN CHARGE
CHECKED BY	K.OBRIEN		
SYSTEM NO.	1384,1385,1387		12/18/2012
EASEMENT NO.		CITY ENGINEER & SPECIAL DEPUTY COMMISSIONER OF PUBLIC WORKS	
CONTRACT NO.		PROJECT NO. 1	C.C. FILE NO. 121095
PROJ. ID.	SM494130101	OFF. NOTICE NO. 13-006	DATE ADOPTED 1-18-13

SHEET NO. 21 OF 32 PLAN FILE NO. 232-33

MICROFILMED