NOTES :

- SLOPE FROM FLOWLINE TO ALLEY EDGE VARIES (SCREED REQUIRED)
- GRADE & PLACE 1' WIDTH OF SOD IN LAWN AREAS DISTURBED BY CONSTRUCTION, UNLESS OTHERWISE DIRECTED.

CONDITION OF CONCRETE
(B) BROKEN
(C) CRACKED
(H) HEAVED
(P) PATCHED
(S) SETTLED
(SP) SPALLED

ESTIMATE / CERTIFICATE QUANTITIES

	DESCRIPTION	UNIT	ASSESS.	X-ING			PLAN TOT.	PROJ. TOT.
X	MOBILIZATION	L.S.						
X	FINISHING ROADWAY	L.S.						
	BARRICADING AND SIGNING	L.S.						
X	CUTTING	C.Y.						
	ROADWAY CUTTING	C.Y.						
X	FILLING	C.Y.						
	ROADWAY FILLING	C.Y.						
X	PAVEMENT REMOVAL	S.Y.						
	BITUMINOUS SURFACE REMOVAL	S.Y.						
	CURB &/OR CURB & GUTTER REMOVAL	L.F.						
X	CONC. WALK &/OR DRIVEWAY REMOVAL	S.F.						
X	SAWING (FULL DEPTH)	L.F.						
X	SAWING	L.F.						
	TREES CLEARING	I.D.						
	TREES GRUBBING	I.D.						
	CONCRETE CURB & GUTTER	L.F.						
X	V.T. CONC. WALK &/OR DRIVEWAY	C.Y.						
	5" CONCRETE WALK	S.F.						
X	V.T. CR. STONE DWY	TON						
	7" CONCRETE DRIVEWAY	S.F.						
	CONCRETE PAVEMENT	S.Y.						
X	7" CONCRETE ALLEY PAVEMENT	S.Y.						
	V.T. CONCRETE BASE	C.Y.						
	CONCRETE BASE	S.Y.						
	TACK COAT	GAL.						
	BASE PREP. FOR ASPHALT SURFACE	L.S.						
X	V.T.ASPH.CONC.PAV'T.(1/4" MAX.)	S.Y.						
X	4" CRUSHED STONE BASE	S.Y.						
	CRUSHED GRAVEL BASE							
	GRAVEL FILLING	TON						
X	SODDING	S.Y.						
X	TOPSOIL	C.Y.						
	PAVEMENT GRINDING (ASPHALT)	S.Y.						
	PAVEMENT GRINDING (CONCRETE)	S.Y.						
X	SEALING PAV'T JOINTS & CRACKS	S.Y.						
	MANHOLE RINGS	EACH						
X	SEWER FRAME ADJUSTMENT	V.F.						
	MANHOLE SEAL (CITY FURNISHED)	EACH						
X	EROSION CONTROL (TYPE M)	EACH						

DEPARTMENT OF PUBLIC WORKS
INFRASTRUCTURE SERVICES DIVISION
FIELD OPERATIONS
FIELD & DESIGN ENGINEERING
MILWAUKEE, WISCONSIN

PLAN OF: ALLEY BTWN. S. BAY ST., S. CLEMENT AVE., E. POTTER AVE., AND E. RUSSELL AVE.
THIS SECTION:

DRAWN BY	KIECKHAEFER	DATE: 1-9-87	PROJECT NO. ST212130107
DESCRIPTIONS BY	KIECKHAEFER	DATE: 1-9-87	SHEET 1 OF 1
LEVELS BY	GRIVETZ	DATE: 1-20-87	SCALE 1" = 10'
LEVELS TRANSF. BY	ZALEWSKI	DATE: 1-27-87	1/4 SEC. 500
DESIGNED BY	ELGETI	DATE: 4-2-87	ALD. DIST. 12TH
GRADES TRANSF. BY	K.M.W.	DATE: 4-14-87	OBSTRUCTIONS: AS SHOWN
CHECKED BY	D. Wahlen	DATE: 2/11/14	REVISED 1-8-88 - ...
APPROVED BY	[illegible]	DATE: 4/17/14	REVISED 3-6-96 CONC DESIGN ELGETI
DESIGN UPDATE	ELGETI	DATE: 3-6-96	REVISED: 2/11/14 OFFICE - UPDATE
			REVISED: 4-8-14 KLINKIEWICZ LANE & BH'S

FILE: V:\PWELIBPAVING\25695.FIN
PLOT DATE: 12-FEB-2014

FILE NO. 1079

STORM DRAINAGE UNITS		
C.B.W.- 0	RESET- 1	ABANDON- 0
PROJECT IN (COMB) (~~SEPARATE~~) AREA		

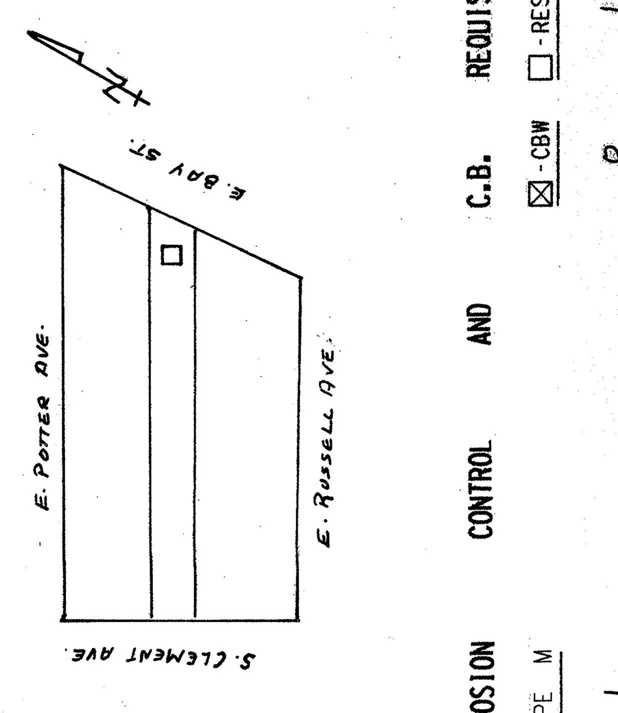

EROSION CONTROL AND C.B. REQUISITION PLAN			
TYPE M	☒-CBW	☐-RESET	X-ABANDON
1	0	1	0

DATE / TO	5-12-87	4-26-88	4-8-96	2/11/14	5/29/14
ESTIMATING	3	3	4	1	
D.P.W.	1	1			
PUBL. HEAR.	1	1	1	1	
ST. CONST.	1	1	1	1	6
SEWER	1	1	1	1	
WATER					
B.T.E.& E.S.	1	1	2		
HSE. SERV.					
MEASURING					1
FIELD					1
DIST. FILE	2	2	2	2	
S.P. (H.W.)					
FORESTRY				1	
ELEC. CO.	1	1	1		
GAS CO.	1	1	1	1	
TELE. CO.	1	1			
RM 506					15
Util. Coord				1	
Bldg. Sewer				1	
Street Lighting				1	
Traffic Eng.				1	
WEPCO S/S				1	
Und. Gnd. Cond				1	
Water Dist.				1	
DRAW. SIZE	12" x 78"				

ALLEY BTWN. S. BAY ST., S. CLEMENT AVE., E. POTTER AVE. & E. RUSSELL AVE.
ST212130107 12" X 76" 25695 #1026 (1 OF 1)