NOTES :

- CONSTRUCT ALL CARRIAGE WALKS AND DRIVEWAYS PER CITY OF MILWAUKEE SPECIFICATIONS.
- OFFSET MEASUREMENTS TO TREES, WOOD POLES AND LIGHT POLES ARE TAKEN TO EDGE NEAREST THE CENTERLINE.
- GRADE & PLACE 1.5' WIDTH SOD IN LAWN AREAS DISTURBED BY CONST. UNLESS OTHERWISE DIRECTED.
- SLOPE FROM F/L TO ALLEY EDGE VARIES WHERE INDICATED. (SCREED REQUIRED).
- ANY TREE TO BE REMOVED AS A PART OF THIS PROJECT WILL BE INDICATED IN THE CONTRACT SPECIAL PROVISIONS.

CONDITION OF CONCRETE

- BROKEN
- BLUE LINED
- BACK PITCHED
- CRACKED
- HEAVED
- JOINT FAILURE
- MUD JACKED
- PATCHED
- POOR CONDITION
- SETTLED
- SPALLED
- VERY GOOD
- VERY POOR

ESTIMATE / CERTIFICATE QUANTITIES

Done	DESCRIPTION	UNIT	ASSESS.	X-ING			PLAN TOT.	PROJ.TOT.
X	MOBILIZATION	L.S.						
X	FINISHING ROADWAY	L.S.						
X	BARRICADING AND SIGNING	L.S.						
X	CUTTING	C.Y.						
X	ROADWAY CUTTING	C.Y.						
X	FILLING	C.Y.						
X	ROADWAY FILLING	C.Y.						
X	PAVEMENT REMOVAL	S.Y.						
	BITUMINOUS SURFACE REMOVAL	S.Y.						
X	CURB &/OR CURB & GUTTER REMOVAL	L.F.						
X	CONC.WALK &/OR DRIVEWAY REMOVAL	S.F.						
X	SAWING (FULL DEPTH)	L.F.						
X	SAWING	L.F.						
	TREES CLEARING	I.D.						
	TREES GRUBBING	I.D.						
X	31" CONCRETE CURB & GUTTER	L.F.						
X	V.T. CONC.WALK &/OR DRIVEWAY	C.Y.						
X	5" CONCRETE WALK	S.F.						
X	7" CONCRETE DRIVEWAY	S.F.						
	CONCRETE PAVEMENT	S.Y.						
X	7" CONCRETE ALLEY PAVEMENT	S.Y.						
X	V.T. CONCRETE BASE	C.Y.						
	CONCRETE BASE	S.Y.						
X	TACK COAT (AS REQ'D)	GAL.						
	BASE PREP. FOR ASPHALT SURFACE	L.S.						
X	V.T.ASPH.CONC.PAV'T.(MAX.)	S.Y.						
X	2" ASPH DWY	S.F.						
X	V.T. CR STN DWY	TON						
X	4" CRUSHED STONE BASE	S.Y.						
	CRUSHED GRAVEL BASE							
	GRAVEL FILLING	TON						
X	SODDING	S.Y.						
X	TOPSOIL	C.Y.						
	PAVEMENT GRINDING (ASPHALT)	S.Y.						
	PAVEMENT GRINDING (CONCRETE)	S.Y.						
X	SEALING PAV'T JOINTS & CRACKS	S.Y.						
	MANHOLE RINGS	EACH						
X	SEWER FRAME ADJUSTMENT	V.F.						
	MANHOLE SEAL (CITY FURNISHED)	EACH						
X	EROSION CONTROL (TYPE M)	EACH						

FILE NO. 515

DEPARTMENT OF PUBLIC WORKS
INFRASTRUCTURE SERVICES DIVISION
FIELD OPERATIONS
FIELD & DESIGN ENGINEERING
MILWAUKEE, WISCONSIN

PLAN OF: ALLEY - W.HADLEY ST., W.LOCUST ST., N.32 ND ST. & N.33 RD ST.

THIS SECTION:

DRAWN BY	M.VOJVODICH	DATE: 3-30-04	PROJECT NO. ST212050124
DESCRIPTIONS BY	M.VOJVODICH	DATE: 3-30-04	SHEET 1 OF 1
LEVELS BY	WILLIAMS	DATE: 6-18-04	SCALE 1" = 10' / 1/4 SEC. 309 / ALD.DIST. 15
LEVELS TRANSF. BY	WILLIAMS	DATE: 7-9-04	
DESIGNED BY	S.SYLVAN	DATE: 8-17-04	OBSTRUCTIONS - SEE OBSTRUCTION LIST
GRADES TRANSF. BY	D.BEKELE	DATE: 12-4-09	REVISED: UPDATED 11/30/09-PLAUMANN
CHECKED BY	D. [signature]	DATE: 8/25/14	REVISED: UPDATED 8/11/14-SCHAAFSMA
APPROVED BY	[signature]	DATE: 8/26/14	REVISED:

FILE: V:\PWELIB\PAVING\25321.FIN
PLOT DATE: 22-AUG-2014

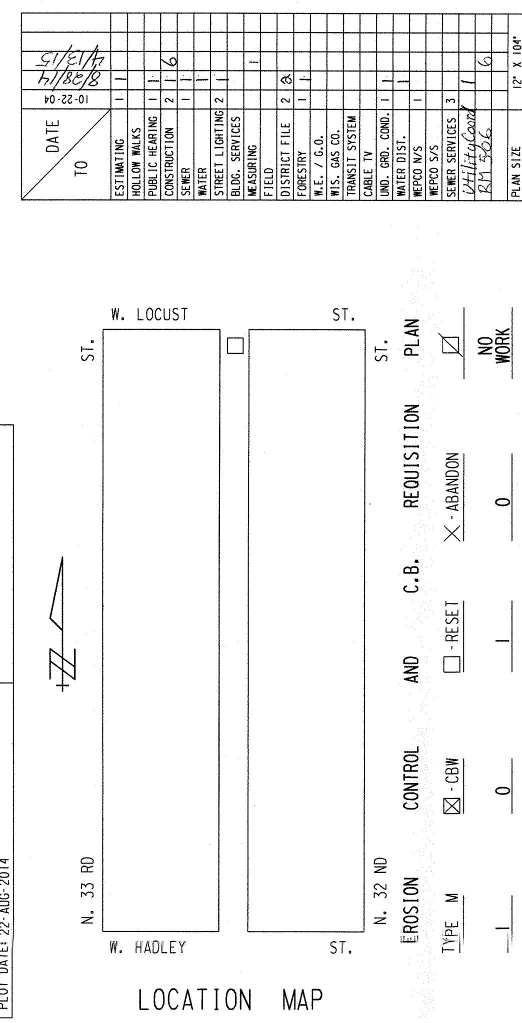

LOCATION MAP