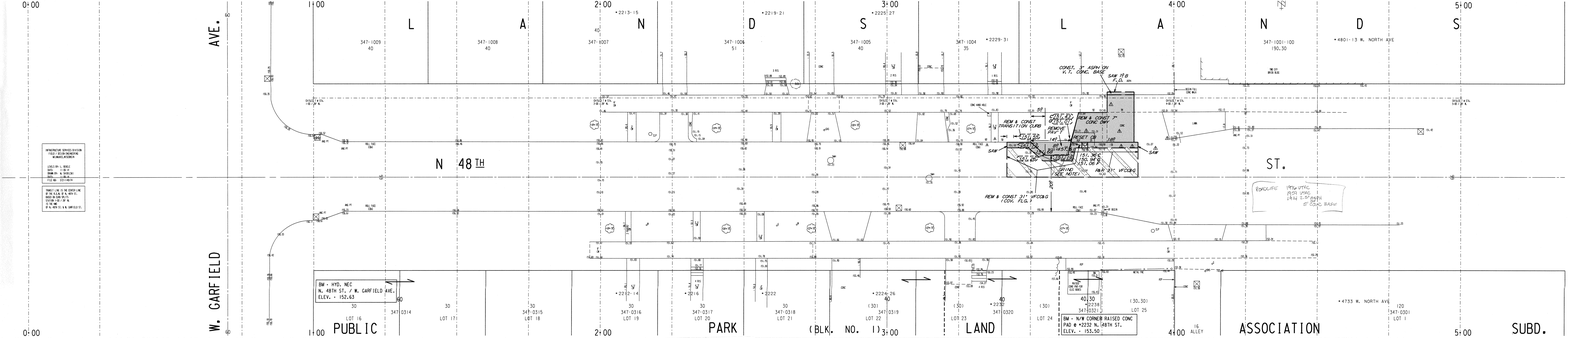

NOTES :

- ①-⑥ DENOTES RAMP TYPE.
- CONSTRUCT ALL CARRIAGE WALKS AND DRIVEWAYS PER CITY OF MILWAUKEE SPECIFICATIONS.
- OFFSET MEASUREMENTS TO TREES, WOOD POLES AND LIGHT POLES ARE TAKEN TO EDGE NEAREST THE CENTERLINE.
- OFFSET MEASUREMENTS TO HYDRANTS ARE TAKEN TO THE OPERATING NUT.
- GRIND THE ROADWAY TO A 0.17' SUBGRADE AND CONST 4"ASP. PAV't.
- ANY SAWING ALONG THE CURB FLANGE SHALL BE INCLUDED IN THE BID PRICE FOR CURB & GUTTER.
- GRADE & PLACE 12 WIDTH OF SOD IN LAWN AREAS DISTURBED BY CONSTRUCTION, UNLESS OTHERWISE NOTED OR DIRECTED.

CONDITION OF CONCRETE
BROKEN
BLUE LINED
BACK PITCHED
CRACKED
EXCESSIVE PITCH
HEAVED
JOINT FAILURE
MUD JACKED
PATCHED
SCALED
SETTLED
SPALLED
VERY GOOD
VERY POOR

ESTIMATE / CERTIFICATE QUANTITIES
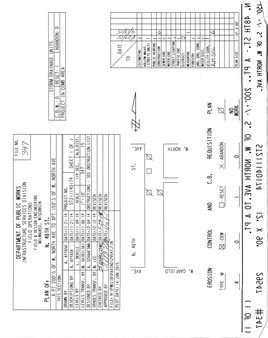
	DESCRIPTION	UNIT	ASSESS.	R/ TAG	PLAN TOT	PROJ. TOT
	MOBILIZATION	L.S.				
	EXISTING ROADWAY	L.F.				
	EMPHASIZING AND SIGNING	L.S.				
	CUTTING	C.Y.				
	ROADWAY CUTTING	C.Y.				
	FILLING	C.Y.				
	ROADWAY FILLING	C.Y.				
	PAVEMENT REMOVAL	S.Y.				
	SURFACE SURFACE REMOVAL	S.Y.				
	CURB &/OR CURB & GUTTER REMOVAL	L.F.				
	CONC.WALK &/OR DRIVEWAY REMOVAL	S.Y.				
	SAWING (FULL DEPTH)	L.F.				
	SAWING	L.F.				
	TREE REMOVAL	EACH				
	TREES GRUBBED	EACH				
	CONCRETE CURB & GUTTER	L.F.				
	5 1/2 CONC.WALK &/OR DRIVEWAY	S.Y.				
	5" CONCRETE WALK	S.Y.				
	7" CONCRETE DRIVEWAY	S.Y.				
	CONCRETE PAVEMENT	S.Y.				
	7" CONCRETE ALLEY PAVEMENT	S.Y.				
	4 1/2 CONCRETE BASE	S.Y.				
	BASE COURSE	TON				
	BASE COURSE	MILE				
	BASE PREP. FOR ASPHALT SURFACE	L.S.				
	2 1/2 ASPH.CONC.PAV'T. - MILL	S.Y.				
	UNCOVER STONE BASE					
	UNCOVER GRAVEL BASE					
	GRAVEL FILLING	TON				
	SODDING	S.Y.				
	SEEDING	S.Y.				
	PAVEMENT DEPRESSING (ASPHALT)	S.Y.				
	PAVEMENT DEPRESSING (CONCRETE)	S.Y.				
	SEALING CRACK T JOINTS & CRACKS	S.Y.				
	MANHOLE RING	EACH				
	MANHOLE ADJUSTMENT	EACH				
	MANHOLE & INLET CLEANSED	EACH				
	EROSION CONTROL TYPE W	EACH