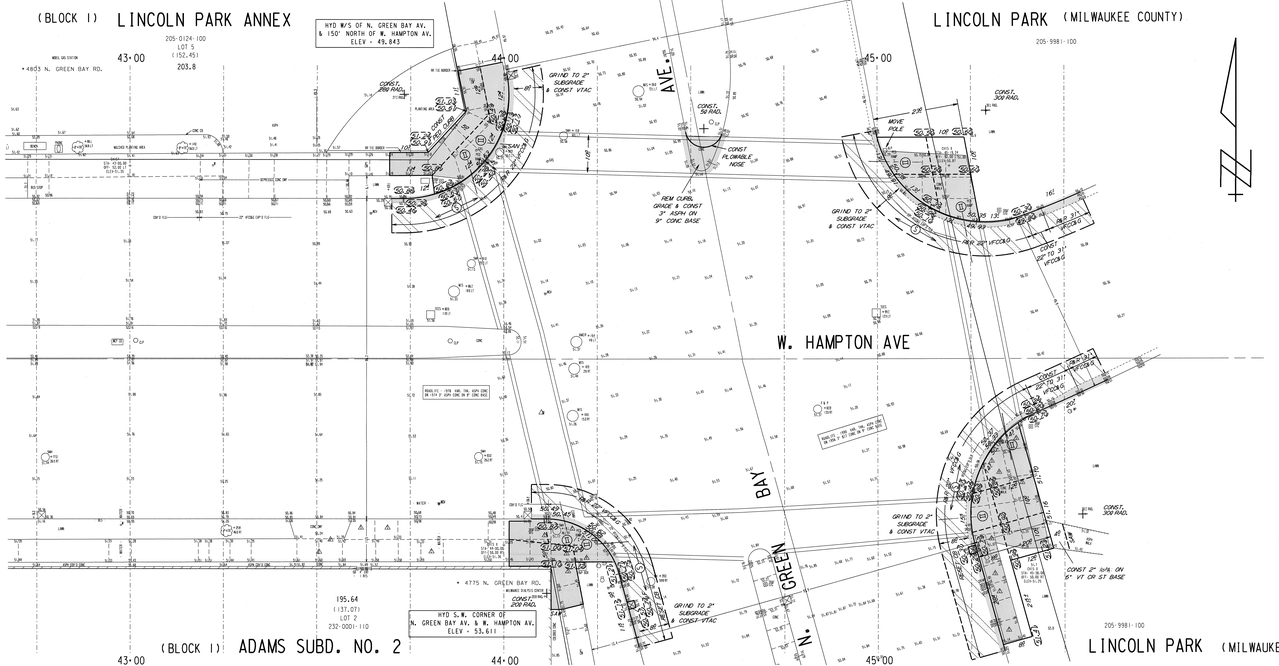

NOTES :

- ①, ②, ③, DENOTES RAMP TYPE.
- CONSTRUCT ALL CARRIAGE WALKS AND DRIVEWAYS PER CITY OF MILWAUKEE SPECIFICATIONS.
- OFFSET MEASUREMENTS TO TREES, WOOD POLES AND LIGHT POLES ARE TAKEN TO EDGE NEAREST THE CENTERLINE.
- OFFSET MEASUREMENTS TO HYDRANTS ARE TAKEN TO THE OPERATING NUT.
- GRADE & PLACE 17 FT. WIDTH OF SOD IN LAWN AREAS DISTURBED BY CONSTRUCTION, UNLESS OTHERWISE DIRECTED.
- INTERNAL MANHOLE SEALS ARE REQUIRED IN ALL MANHOLES MARKED SAN. (SANITARY).

ESTIMATE / CERTIFICATE QUANTITIES

	DESCRIPTION	UNIT	ASSESS.	X-ING		PLAN TOT.	PROJ. TOT.
X	MOBILIZATION	L.S.					
X	FINISHING ROADWAY	L.S.					
X	BARRICADING AND SIGNING	L.S.					
X	CUTTING	C.Y.					
	ROADWAY CUTTING	C.Y.					
X	FILLING	C.Y.					
	ROADWAY FILLING	C.Y.					
	PAVEMENT REMOVAL	S.Y.					
	BITUMINOUS SURFACE REMOVAL	S.Y.					
X	CURB &/OR CURB & GUTTER REMOVAL	L.F.					
X	CONC. WALK &/OR DRIVEWAY REMOVAL	S.Y.					
	SAWING (FULL DEPTH)	L.F.					
X	SAWING	L.F.					
	TREES CLEARING	L.S.					
	TREES GRUBBING	L.S.					
	CONCRETE CURB & GUTTER	L.F.					
	V.T. CONC. WALK &/OR DRIVEWAY	C.Y.					
X	5" CONCRETE WALK	S.Y.					
	7" CONCRETE DRIVEWAY	S.Y.					
	CONCRETE PAVEMENT	S.Y.					
	7" CONCRETE ALLEY PAVEMENT	S.Y.					
X	V.T. CONCRETE BASE	C.Y.					
	CONCRETE BASE	S.Y.					
	TACK COAT	GAL.					
X	BASE PREP. FOR ASPHALT SURFACE	L.S.					
X	V.T.ASPH.CONC.PAV'T.(MIX.)	S.Y.					
	CRUSHED STONE BASE						
	CRUSHED GRAVEL BASE						
X	GRAVEL FILLING	TON					
X	SODDING	S.Y.					
X	TOPSOIL	C.Y.					
X	PAVEMENT GRINDING (ASPHALT)	S.Y.					
	PAVEMENT GRINDING (CONCRETE)	S.Y.					
	SEALING PAVT JOINTS & CRACKS	S.Y.					
	MANHOLE RINGS	EACH					
X	SEWER FRAME ADJUSTMENT	V.F.					
	MANHOLE SEAL (CITY FURNISHED)	EACH					
X	EROSION CONTROL (TYPE M)	EACH					

CONDITION CONCRETE
BROKEN
BLUE LINED
BACK PITCHED
CRACKED
EXCESSIVE PITCH
HEAVED
JOINT FAILURE
MUD JACKED
PATCHED
POOR CONDITION
SETTLED
SPALLED
VERY GOOD
VERY POOR

DEPARTMENT OF PUBLIC WORKS
INFRASTRUCTURE SERVICES DIVISION
FIELD OPERATIONS
FIELD & DESIGN ENGINEERING
MILWAUKEE, WISCONSIN

FILE NO.

PLAN OF: N. GREEN BAY AVE. AT W. HAMPTON AVE. (1700N. 4800N)

THIS SECTION				
DRAWN BY	S. BIEGANSKI	DATE: 1/22/13	PROJECT NO.	
DESCRIPTIONS BY	S. BIEGANSKI	DATE: 1/22/13	S72111301-75	SHEET 1 OF 1
LEVELS BY		DATE:	SCALE 1"=10' SEC.	R.O.D.1ST.
LEVELS TRANSF. BY		DATE:	1"=10'	205, 252
DESIGNED BY	S. DALL	DATE: 6/17/12	OBSTRUCTIONS - SEE OBSTRUCTION LIST	
GRADES TRANSF. BY	S. BIEGANSKI	DATE: 1/22/13	REVISED	
CHECKED BY	D. Dobak	DATE: 2/1/13	REVISED	
APPROVED BY	Scott Zielke	DATE: 2/4/13	REVISED	
FILE: W:\PMEL\EVAN\CP2360.FIN				
PLOT DATE: 30-JAN-2013				

STORM DRAINAGE UNITS
C.B. W. - 0 RESET - 2 ABANDON - 0
PROJECT IN (SEPARATED) AREA

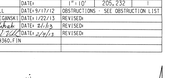

EROSION	CONTROL	AND	C.B.	REQUISITION	PLAN
TYPE M	☒ - CB#	☐ - RESET	X - ABANDON		☑
5	0	2	0		NO WORK

DATE	TO	BY	REVISIONS
			ESTIMATING
			HOLLOW RIVETS
			PUBLIC HEARING
		C	CONSTRUCTION
			CENSUS
			WATER
			PUBLIC LIGHTING
			BLDG. NUMBERS
			MEASURING
			FIELD
			DISTRICT F.S.E.
			FORESTRY
			W.U. / S.S.
			MTS. SAN. DIS.
			TRANSIT SYSTEM
			CABLE TV
			ANC. DEL. CONC.
			WATER MAIN
			NOTED N/A
			NOTED S/S
			BURIED SERVICES
			SPLICITY CODE
			Traffic Eng.
			D.P.W. HDQ.
			PLAN SITE

CP2360 #18 x 24.
S3800 (1) DL 11
N. GREEN BAY AVE. W. HAMPTON AVE.