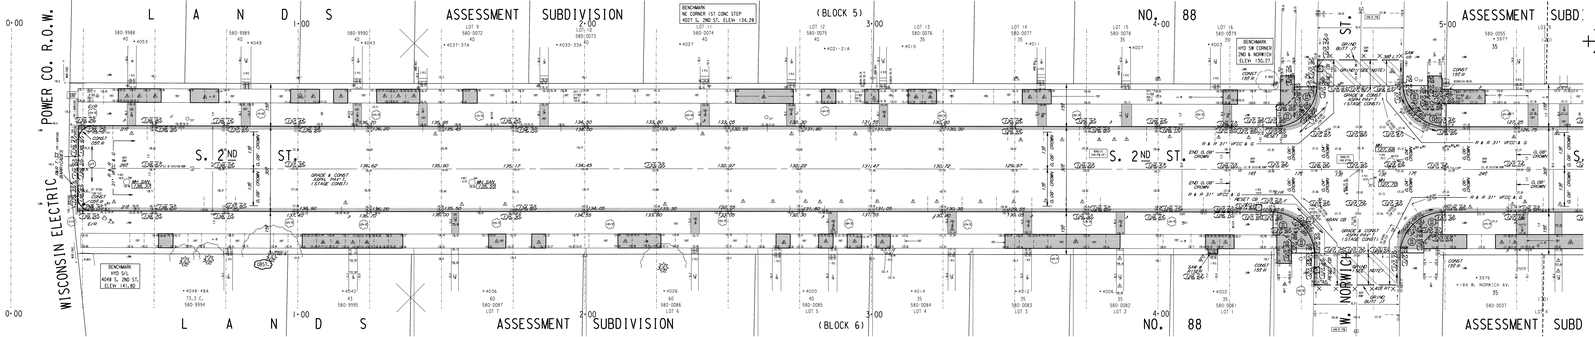























NOTES :

- (I), (II), (III), DENOTES RAMP TYPE.
- CONSTRUCT ALL CARRIAGE WALKS AND DRIVEWAYS PER CITY OF MILWAUKEE SPECIFICATIONS.
- OFFSET MEASUREMENTS TO TREES, WOOD POLES AND LIGHT POLES ARE TAKEN TO EDGE NEAREST THE CENTERLINE.
- OFFSET MEASUREMENTS TO HYDRANTS ARE TAKEN TO THE OPERATING NUT.

CONDITION OF CONCRETE	
B	BROKEN
BL	BLUE LINED
BP	BACK PITCHED
C	CRACKED
EP	EXCESSIVE PITCH
H	HEAVED
JF	JOINT FAILURE
MJ	MUD JACKED
P	PATCHED
PC	POOR CONDITION
S	SETTLED
SP	SPALLED
VGC	VERY GOOD
VPC	VERY POOR

ESTIMATE / CERTIFICATE QUANTITIES

DESCRIPTION	UNIT	ASSESS.	X-ING			PLAN TOT.	PROJ. TOT.
MOBILIZATION	L.S.						
FINISHING ROADWAY	L.S.						
BARRICADING AND SIGNING	L.S.						
CUTTING	C.Y.						
ROADWAY CUTTING	C.Y.						
FILLING	C.Y.						
ROADWAY FILLING	C.Y.						
PAVEMENT REMOVAL	S.Y.						
BITUMINOUS SURFACE REMOVAL	S.Y.						
CURB &/OR CURB & GUTTER REMOVAL	L.F.						
CONC. WALK &/OR DRIVEWAY REMOVAL	S.F.						
SAWING (FULL DEPTH)	L.F.						
SAWING	L.F.						
TREES CLEARING	I.D.						
TREES GRUBBING	I.D.						
CONCRETE CURB & GUTTER	L.F.						
V.T. CONC. WALK &/OR DRIVEWAY	C.Y.						
5" CONCRETE WALK	S.F.						
7" CONCRETE DRIVEWAY	S.F.						
CONCRETE PAVEMENT	S.Y.						
7" CONCRETE ALLEY PAVEMENT	S.Y.						
V.T. CONCRETE BASE	C.Y.						
CONCRETE BASE	S.Y.						
TACK COAT	GAL.						
BASE PREP. FOR ASPHALT SURFACE	L.S.						
V.T. ASPH. CONC. PAV'T. (MAX.)	S.Y.						
CRUSHED STONE BASE							
CRUSHED GRAVEL BASE							
GRAVEL FILLING	TON						
SODDING	S.Y.						
TOPSOIL	C.Y.						
PAVEMENT GRINDING (ASPHALT)	S.Y.						
PAVEMENT GRINDING (CONCRETE)	S.Y.						
SEALING PAV'T JOINTS & CRACKS	S.Y.						
MANHOLE RINGS	EACH						
SEWER FRAME ADJUSTMENT	V.F.						
MANHOLE SEAL (CITY FURNISHED)	EACH						
EROSION CONTROL (TYPE M)	EACH						

FILE NO. 159

DEPARTMENT OF PUBLIC WORKS
INFRASTRUCTURE SERVICES DIVISION
FIELD OPERATIONS
FIELD & DESIGN ENGINEERING
MILWAUKEE, WISCONSIN

DESIGNED BY	WALCZAK	DATE: 1-23-13	OBSTRUCTIONS - SEE OBSTRUCTION LIST
GRADES TRANSF. BY	BIEGANSKI	DATE: 2-18-13	REVISED:
CHECKED BY		DATE: 12/23/13	REVISED:
APPROVED BY		DATE: 1/2/14	REVISED:
FILE: V:\PWELIB\PAVING\29032.FIN			
PLOT DATE: 17-DEC-2013			

EROSION CONTROL AND C.B. REQUISITION PLAN

TYPE M ☒ - CBW ☐ - RESET ╳ - ABANDON ☒ NO WORK

THIS SHEET 4 2 2 0

TO \ DATE	1/3/14	2/18/14
ESTIMATING	1	
HOLLOW WALKS	1	
PUBLIC HEARING	1	6
CONSTRUCTION	1	
SEWER	1	
WATER	1	
STREET LIGHTING	1	
BLDG. SEWERS	1	
MEASURING		1
FIELD		1
DISTRICT FILE	2	
FORESTRY	1	
W.E. / G.O.		
WIS. GAS CO.	1	
TRANSIT SYSTEM		
CABLE TV		
UND. GRD. COND.	1	
WATER DIST.	1	
WEPCO N/S		
WEPCO S/S	1	
SEWER SERVICES		
UTILITY COOR.	1	
TrafficEng RM506		
PLAN SIZE	15	12" X 103"

S. 2ND ST. - A PT. S. OF W. NORWICH ST. TO W. HOWARD AVE.

(2 OF 2) # 29032 12" X 90"