HONEY CREEK (BLK. 1)


(BLK. 2)

W. LEROY AVE.

(BLK. 7)

MANOR

S. 60th ST.

S. HONEY CREEK DR.

W. COLDSPRING

HONEY CREEK (BLK. 8)

MANOR

NOTES:

1. ⓐ-ⓓ-ⓔ DENOTES RAMP TYPE.
- CONTRACT ALL CURRENT RULES AND REGULATIONS PER CITY OF MILWAUKEE SPECIFICATIONS.
- OFFSET MEASUREMENTS TO TRENCH, WYES, VALVES AND LIGHT POLES ARE TO THE CENTERLINE OF THE TRENCH OR POLE.
- OFFSET MEASUREMENTS TO HYDRANTS ARE TAKEN TO THE OPERATING NUT.
- PITCH PLUGS & CAP UNLESS OTHERWISE SHOWN.
- INTERNAL MANHOLE SEALS ARE REQUIRED IN ALL MANHOLES UNDER THIS CONTRACT.



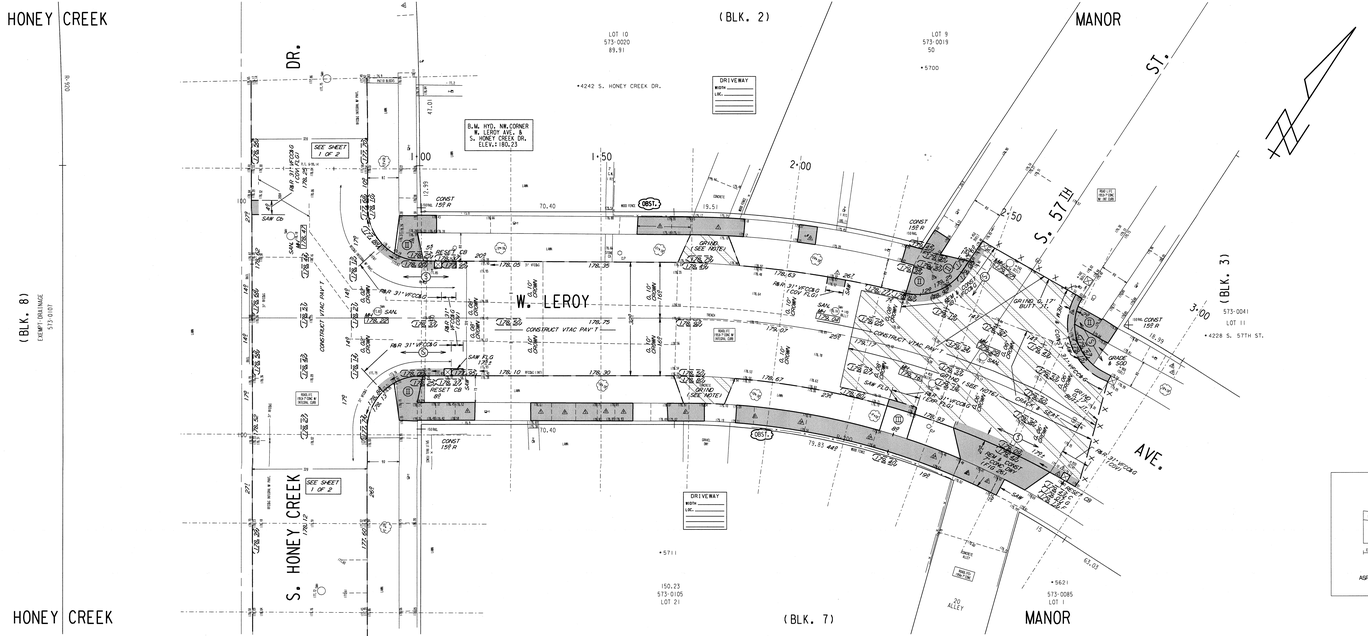

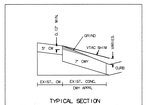

TYPICAL SECTION
ASPHALT SHIM ON DRIVEWAYS

CONDITION OF CONCRETE
BROKEN
BLUE LINED
BACK PITCHED
CRACKED
EXCESSIVE PITCH
HEAVED
JOINT FAILURE
MUD JACKED
PATCHED
POOR CONDITION
SETTLED
SPALLED
VERY GOOD
VERY POOR

ESTIMATE / CERTIFICATE QUANTITIES

DESCRIPTION	UNIT	ASSESS.	X-ING		PLAN TOT.	PROJ. TOT.
MOBILIZATION	L.S.					
FINISHING ROADWAY	L.S.					
BARRICADING AND SIGNING	L.S.					
CUTTING	C.Y.					
ROADWAY CUTTING	C.Y.					
FILLING	C.Y.					
ROADWAY FILLING	C.Y.					
PAVEMENT REMOVAL	S.Y.					
BITUMINOUS SURFACE REMOVAL	S.Y.					
CURB &/OR CURB & GUTTER REMOVAL	L.F.					
CONC.WALK &/OR DRIVEWAY REMOVAL	S.F.					
SAWING (FULL DEPTH)	L.F.					
SAWING	L.F.					
TREES CLEARING	I.D.					
TREES GRUBBING	I.D.					
CONCRETE CURB & GUTTER	L.F.					
V.T. CONC.WALK &/OR DRIVEWAY	S.F.					
5" CONCRETE WALK	S.F.					
7" CONCRETE DRIVEWAY	S.Y.					
CONCRETE PAVEMENT	S.Y.					
7" CONCRETE ALLEY PAVEMENT	S.Y.					
V.T. CONCRETE BASE	C.Y.					
CONCRETE BASE	S.Y.					
TACK COAT	GAL.					
BASE PREP. FOR ASPHALT SURFACE	L.S.					
V.T.ASPH.CONC.PAV'T.(MAX.)	S.Y.					
CRUSHED STONE BASE						
CRUSHED GRAVEL BASE						
GRAVEL FILLING	TON					
SODDING	S.Y.					
TOPSOIL	C.Y.					
PAVEMENT GRINDING (ASPHALT)	S.Y.					
PAVEMENT GRINDING (CONCRETE)	S.Y.					
SEALING PAV'T JOINTS & CRACKS	S.Y.					
MANHOLE RINGS	EACH					
SEWER FRAME ADJUSTMENT	V.F.					
MANHOLE SEAL (CITY FURNISHED)	EACH					
EROSION CONTROL (TYPE W)	EACH					

42005 5700W	DEPARTMENT OF PUBLIC WORKS INFRASTRUCTURE SERVICES DIVISION FIELD OPERATIONS FIELD & DESIGN ENGINEERING MILWAUKEE, WISCONSIN	FILE NO. 140

PLAN OF: S. HONEY CREEK DR., W. COLD SPRING RD. TO S. 60TH ST.
INCLUDING W. LEROY AVE., S. 57TH ST. TO S. HONEY CREEK DR.)
THIS SECTION W. LEROY AVE., S. 57TH ST. TO S. HONEY CREEK DR.

DRAWN BY	T.G.RAMA	DATE:9-9-04	PROJECT NO.		
DESCRIPTIONS BY	T.G.RAMA	DATE:-9-9-04	S721(040)32	SHEET 2 OF 2	
LEVELS BY	M. McNEY	DATE:-12-12-04	SCALE	1"=5' SEC.	HALD/DIST.
LEVELS TRANSF. BY	G. LARGE	DATE:01-13-05	1"=10'	573	11
DESIGNED BY	M.MYLIS	DATE:3-16-05	OBSTRUCTIONS - SEE OBSTRUCTION LIST		
GRADES TRANSF. BY	T.G.RAMA	DATE:3-29-05	REVISED:UPDATE: 12-20-12 S. MALCZAK		
CHECKED BY	[illegible]	DATE: [illegible]	REVISED:COVER EXIST FLG'S		
APPROVED BY	[illegible]	DATE: [illegible]	4-08-13 MALCZAK		
FILE: H:\PWI_UTILITY\INC\S5140.R.7.TN			REVISED:		
PLOT DATE: 17-MAR-2013					

SEE SHEET 1 OF 2

STORM DRAINAGE UNITS	
RESET:	ABANDON:
PROJECT IN SEPARATE DRAWING	

SEE SHEET 1 OF 2

EROSION CONTROL		AND C.B. REQUISITION		PLAN
TYPE W	☒ - CBM	☐ - RESET	☒ - ABANDON	☑
				NO BOOK

DATE	TO	SURVEY	DESIGN	CONST.
ESTIMATING				
FOLLOW MAILS				
PUBLIC HEARING				
CONTRACTOR				
SEWER				
WATER				
STREET LIGHTING				
TRAFFIC SIGNAL				
MUSEUM/GIS				
FILED				
DISTRICT FILE				
FORESTRY				
R.O. / E.D.				
MTG. DIST. SUPT.				
MTG. DIVISION				
CABLE TV				
MR. DRS. CONG.				
WATER DIST.				
MTG'S W/S				
MTG'S S/S				
SEWER DISTRICT				
TRAFFIC/SIGNAL				
LEVEL/GRADE				
PLAN COPY				
PLAN DATE				

18 X 15
S 8B-1
S 0B S1
