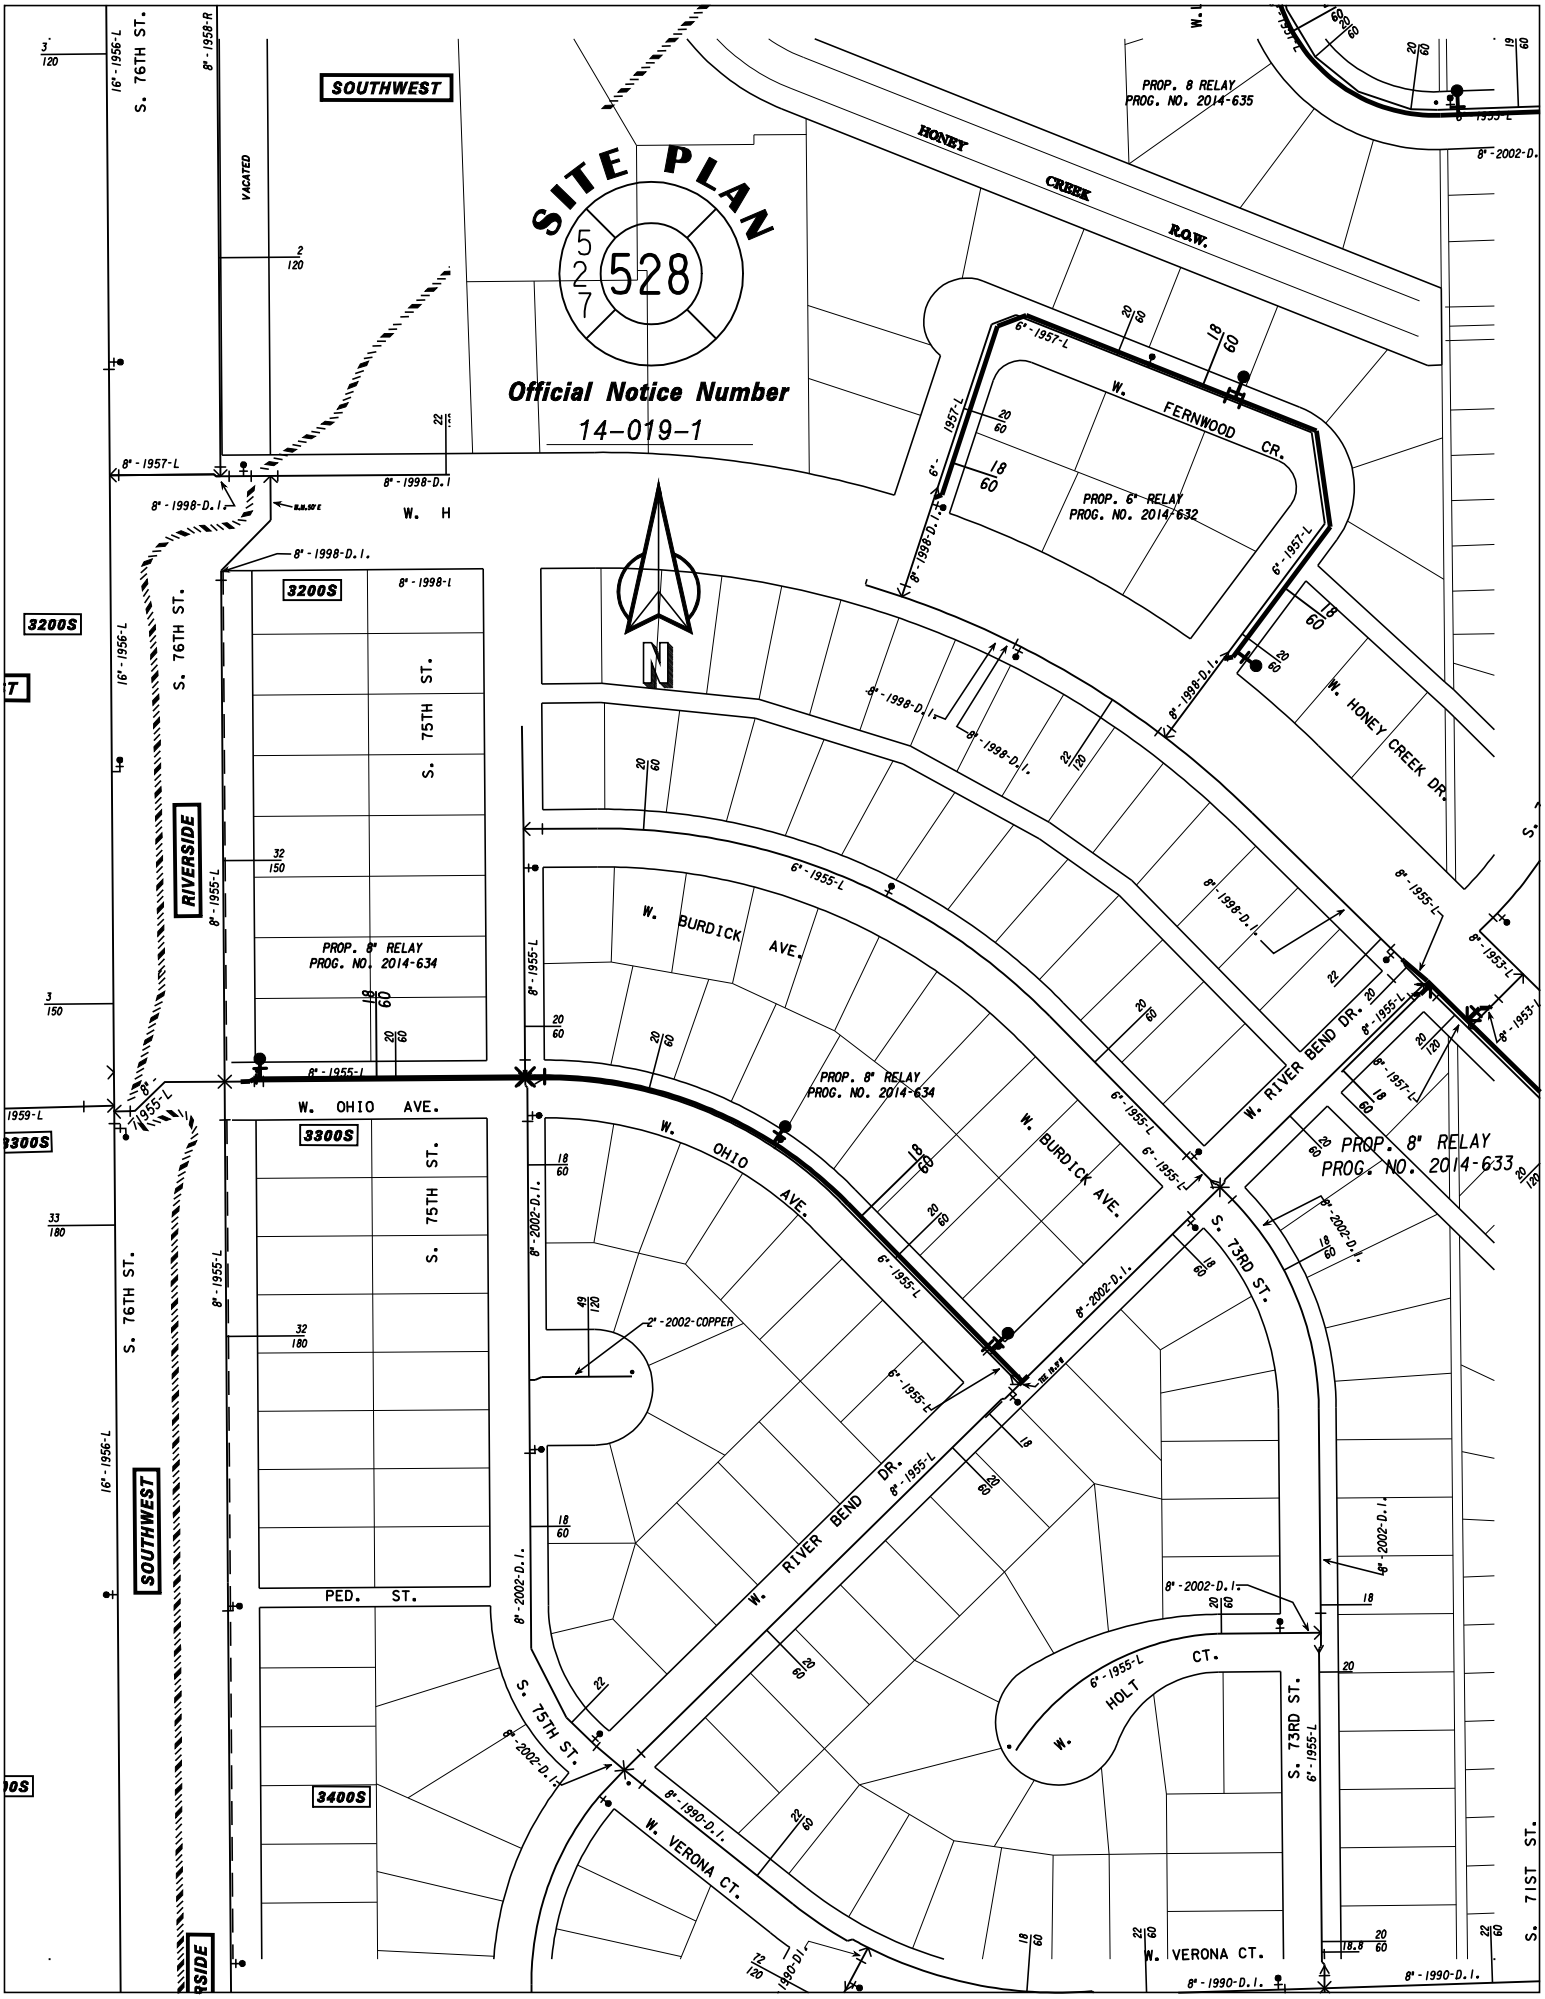
SITE PLAN
527
528
Official Notice Number
14-019-1
SOUTHWEST
VACATED
S. 76TH ST.
HONEY CREEK R.O.W.
PROP. 8 RELAY PROG. NO. 2014-635
W. FERNWOOD CR.
PROP. 6" RELAY PROG. NO. 2014-632
W. HONEY CREEK DR.
3200S
S. 75TH ST.
RIVERSIDE
PROP. 8" RELAY PROG. NO. 2014-634
W. BURDICK AVE.
W. OHIO AVE.
3300S
W. RIVER BEND DR.
PROP. 8" RELAY PROG. NO. 2014-633
S. 73RD ST.
2" -2002-COPPER
PED. ST.
3400S
W. VERONA CT.
W. HOLT CT.
S. 71ST ST.