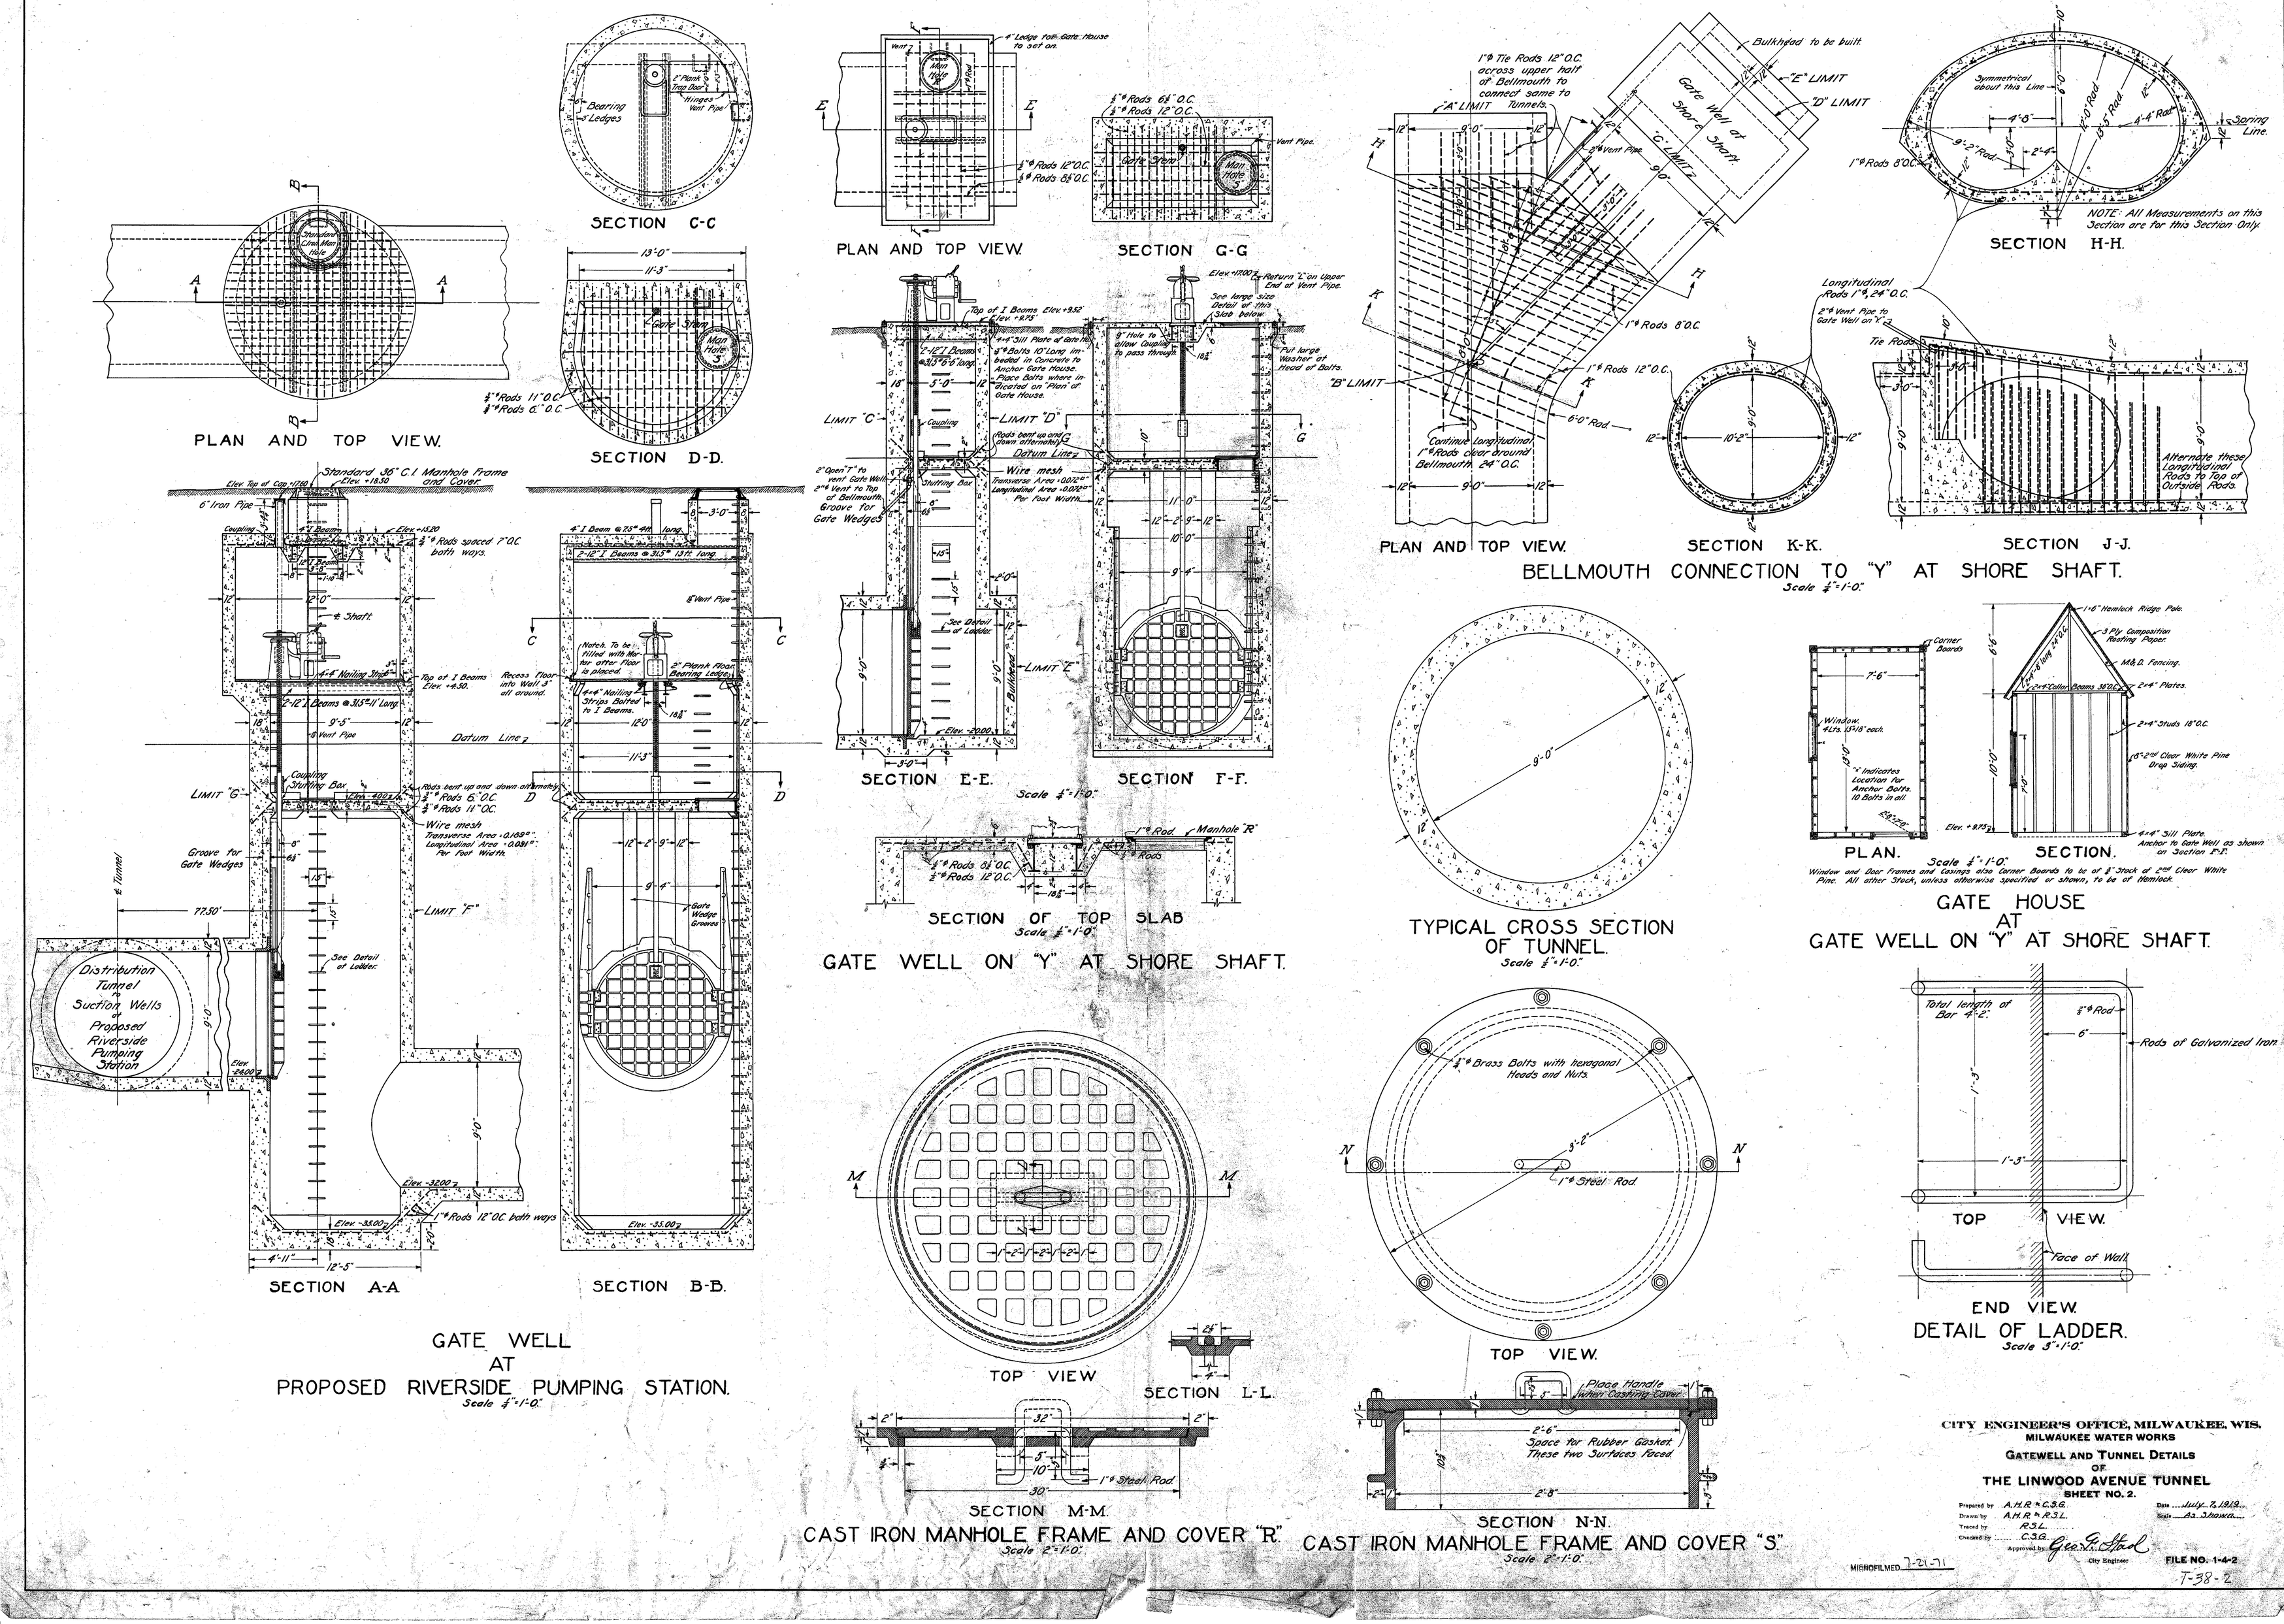
PLAN AND TOP VIEW.
SECTION C-C
SECTION D-D.
PLAN AND TOP VIEW.
SECTION G-G
SECTION H-H.
NOTE: All Measurements on this Section are for this Section Only.
PLAN AND TOP VIEW.
SECTION K-K.
SECTION J-J.
BELLMOUTH CONNECTION TO "Y" AT SHORE SHAFT.
Scale 1/4"=1'-0"
SECTION A-A
SECTION B-B.
GATE WELL AT PROPOSED RIVERSIDE PUMPING STATION.
Scale 1/4"=1'-0"
SECTION E-E.
SECTION F-F.
Scale 1/4"=1'-0"
SECTION OF TOP SLAB
Scale 1/4"=1'-0"
GATE WELL ON "Y" AT SHORE SHAFT.
TYPICAL CROSS SECTION OF TUNNEL.
Scale 1/4"=1'-0"
PLAN.
SECTION.
Scale 1/4"=1'-0"
GATE HOUSE AT GATE WELL ON "Y" AT SHORE SHAFT.
TOP VIEW.
END VIEW.
DETAIL OF LADDER.
Scale 3"=1'-0"
TOP VIEW
SECTION L-L.
SECTION M-M.
CAST IRON MANHOLE FRAME AND COVER "R."
Scale 2"=1'-0"
TOP VIEW.
SECTION N-N.
CAST IRON MANHOLE FRAME AND COVER "S."
Scale 2"=1'-0"
CITY ENGINEER'S OFFICE, MILWAUKEE, WIS.
MILWAUKEE WATER WORKS
GATEWELL AND TUNNEL DETAILS OF THE LINWOOD AVENUE TUNNEL
SHEET NO. 2.
Prepared by A.H.R. & C.S.G.
Drawn by A.H.R. & R.S.L.
Traced by R.S.L.
Checked by C.S.G.
Approved by Geo. A. Stand City Engineer
Date July 7, 1919.
Scale As Shown.
FILE NO. 1-4-2
T-38-2
MICROFILMED 7-21-71